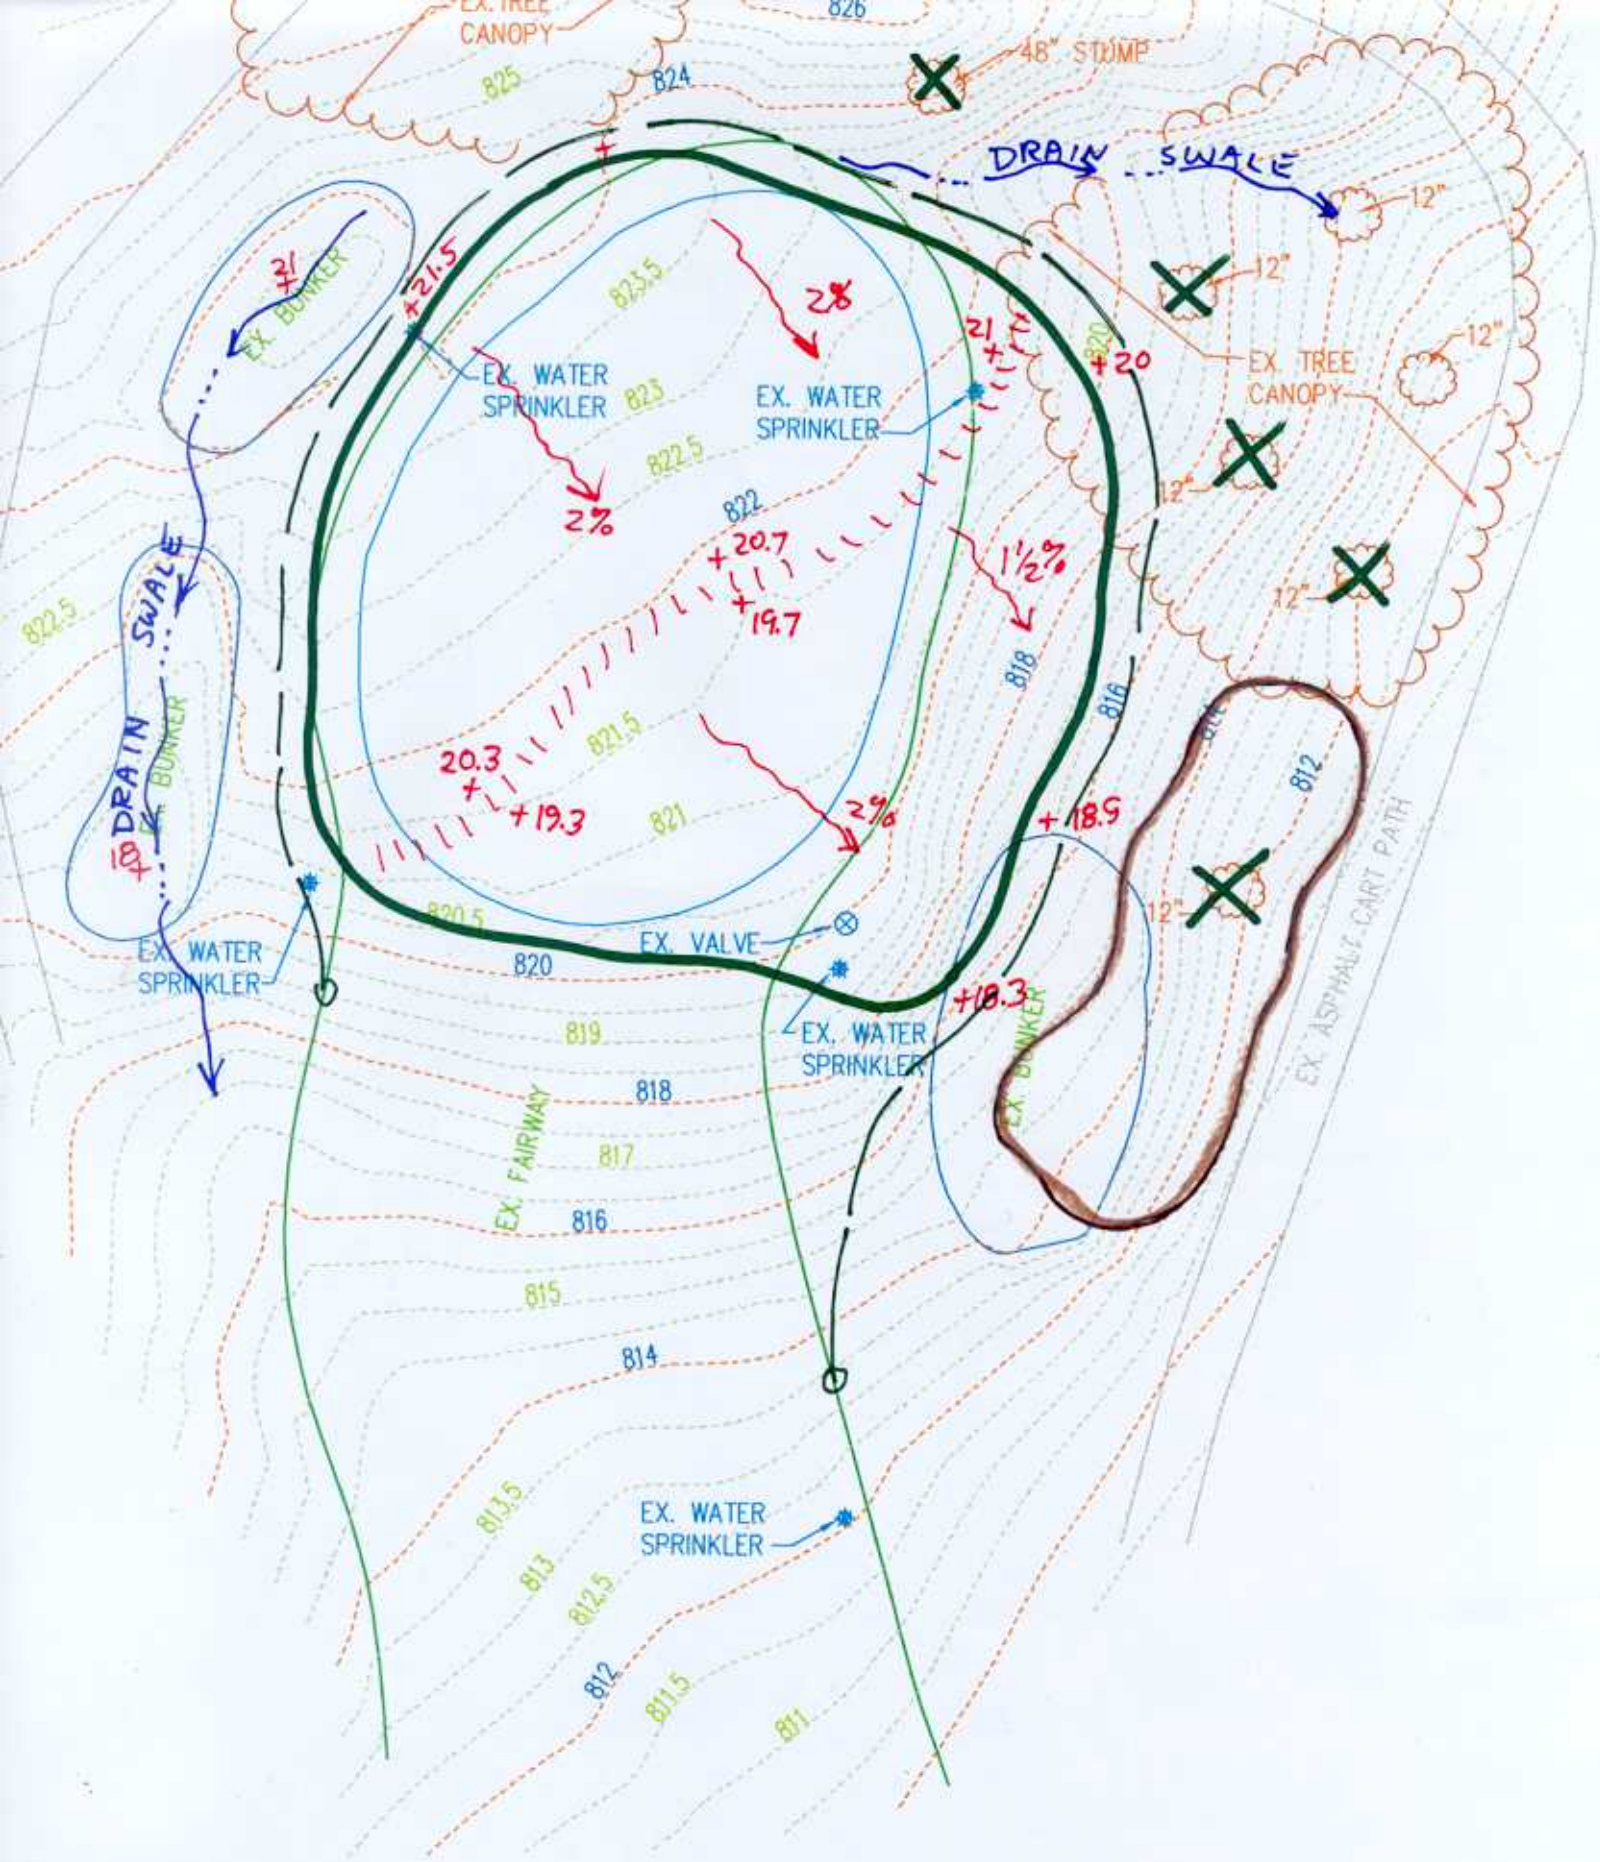

Proposed Green Size: 5778 sf

GREEN 1

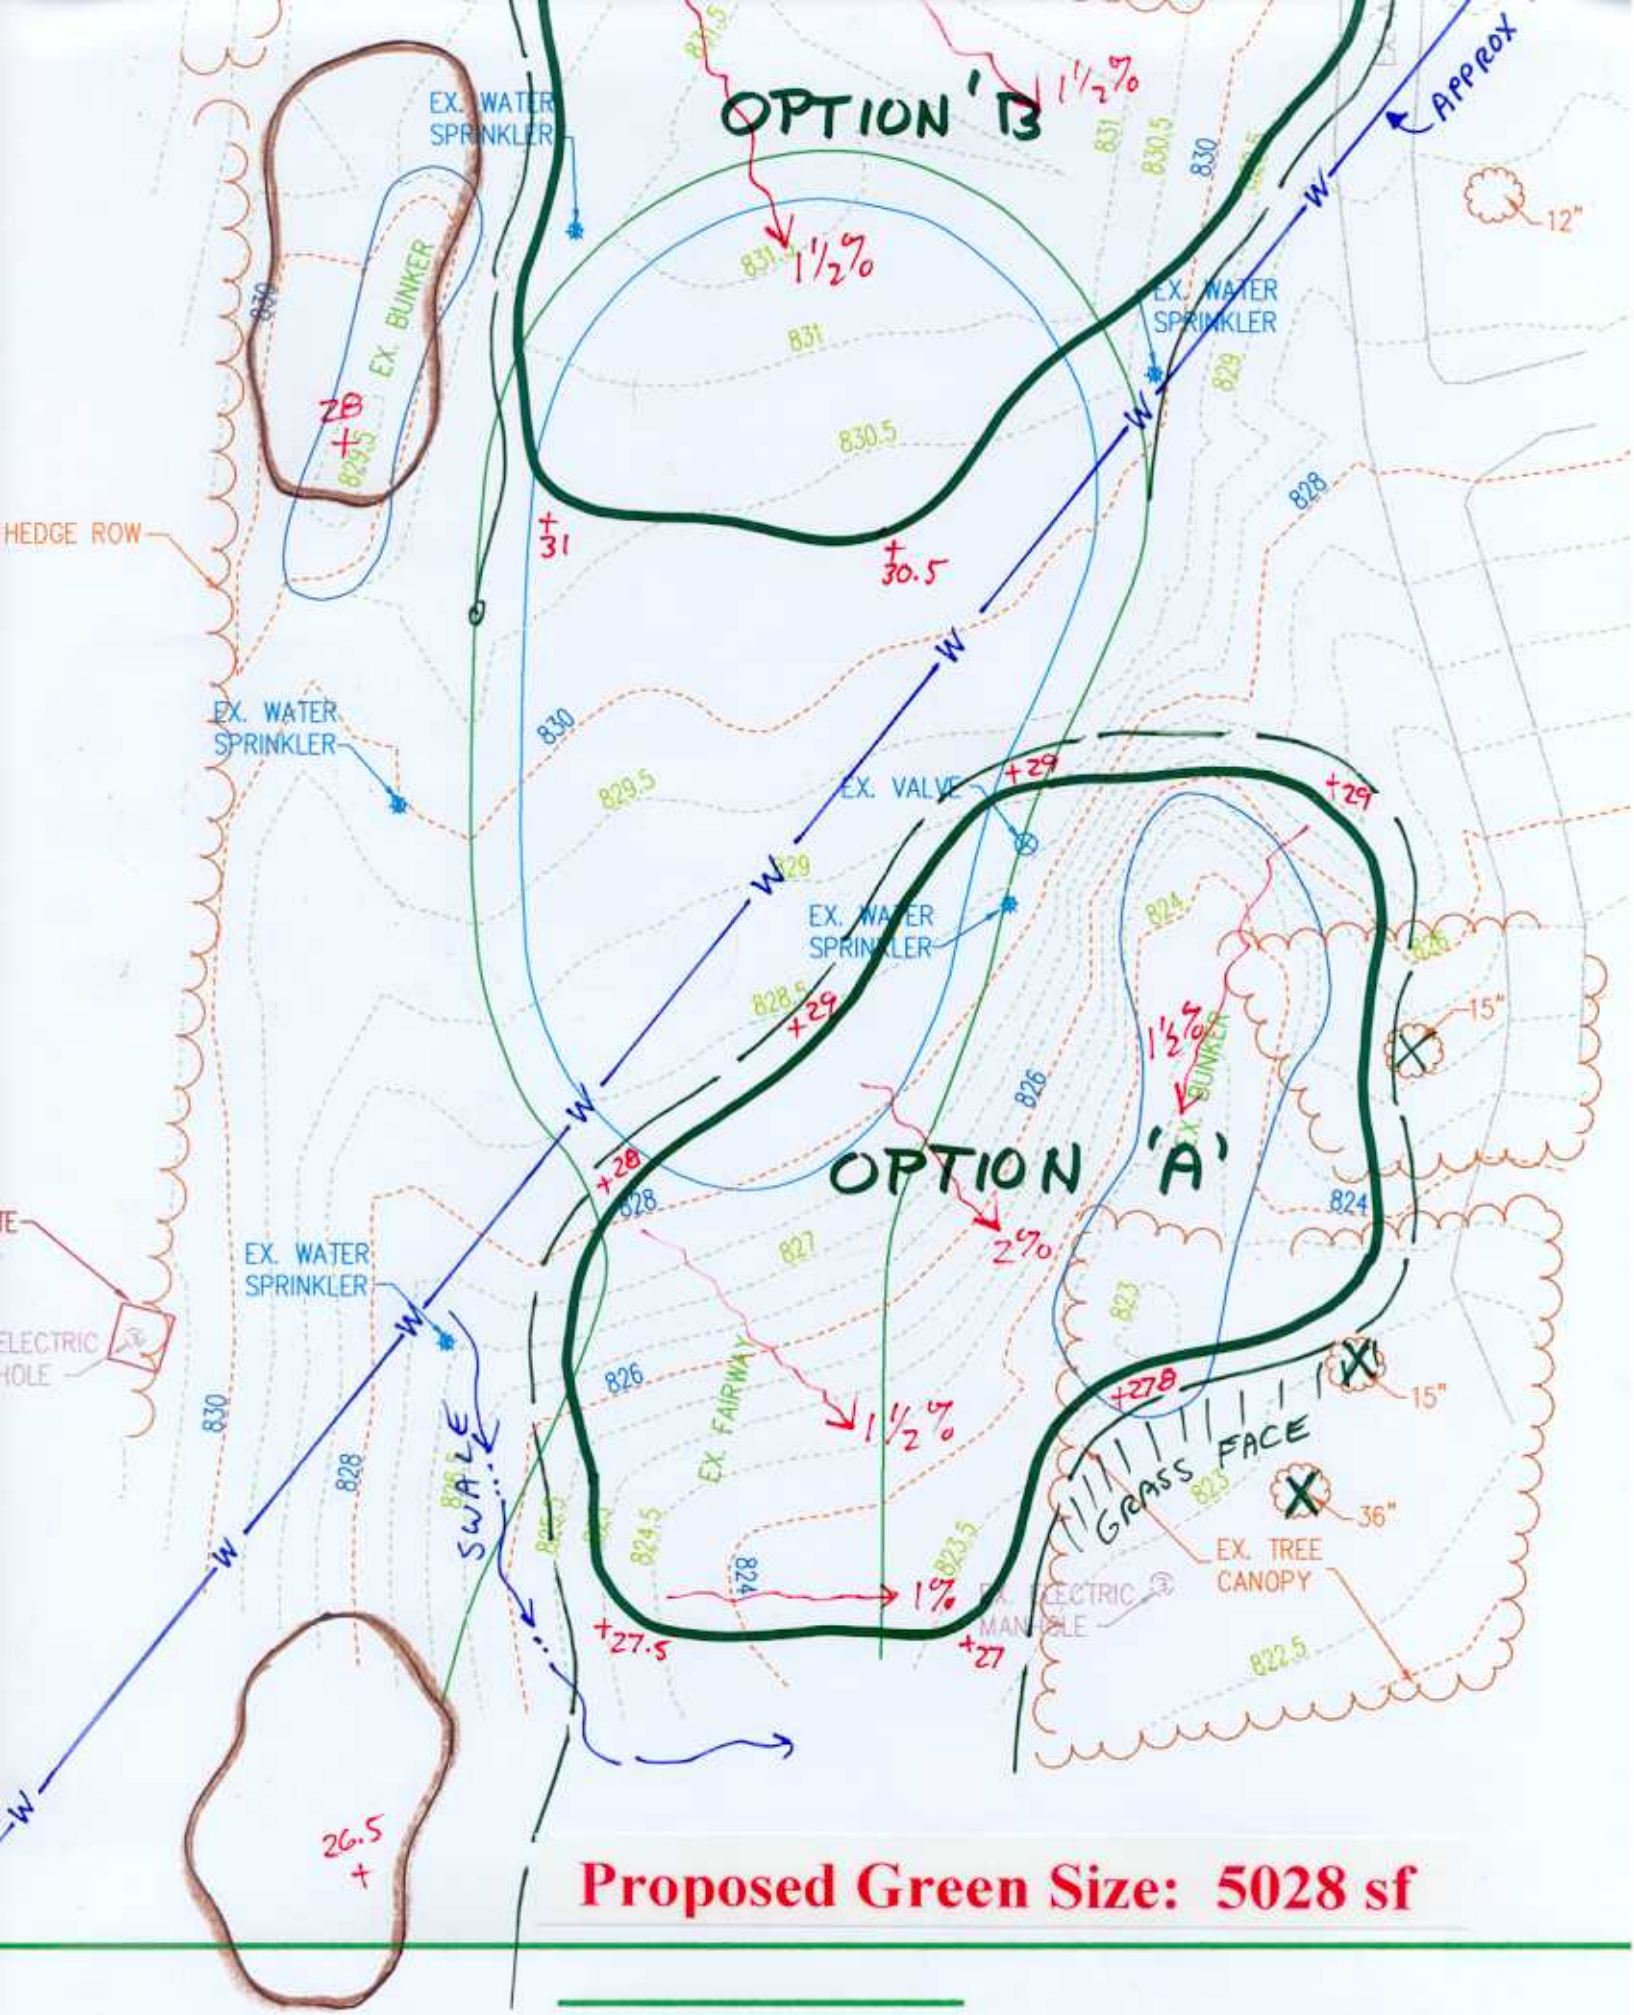

Proposed Green Size: 5028 sf

GREEN 2

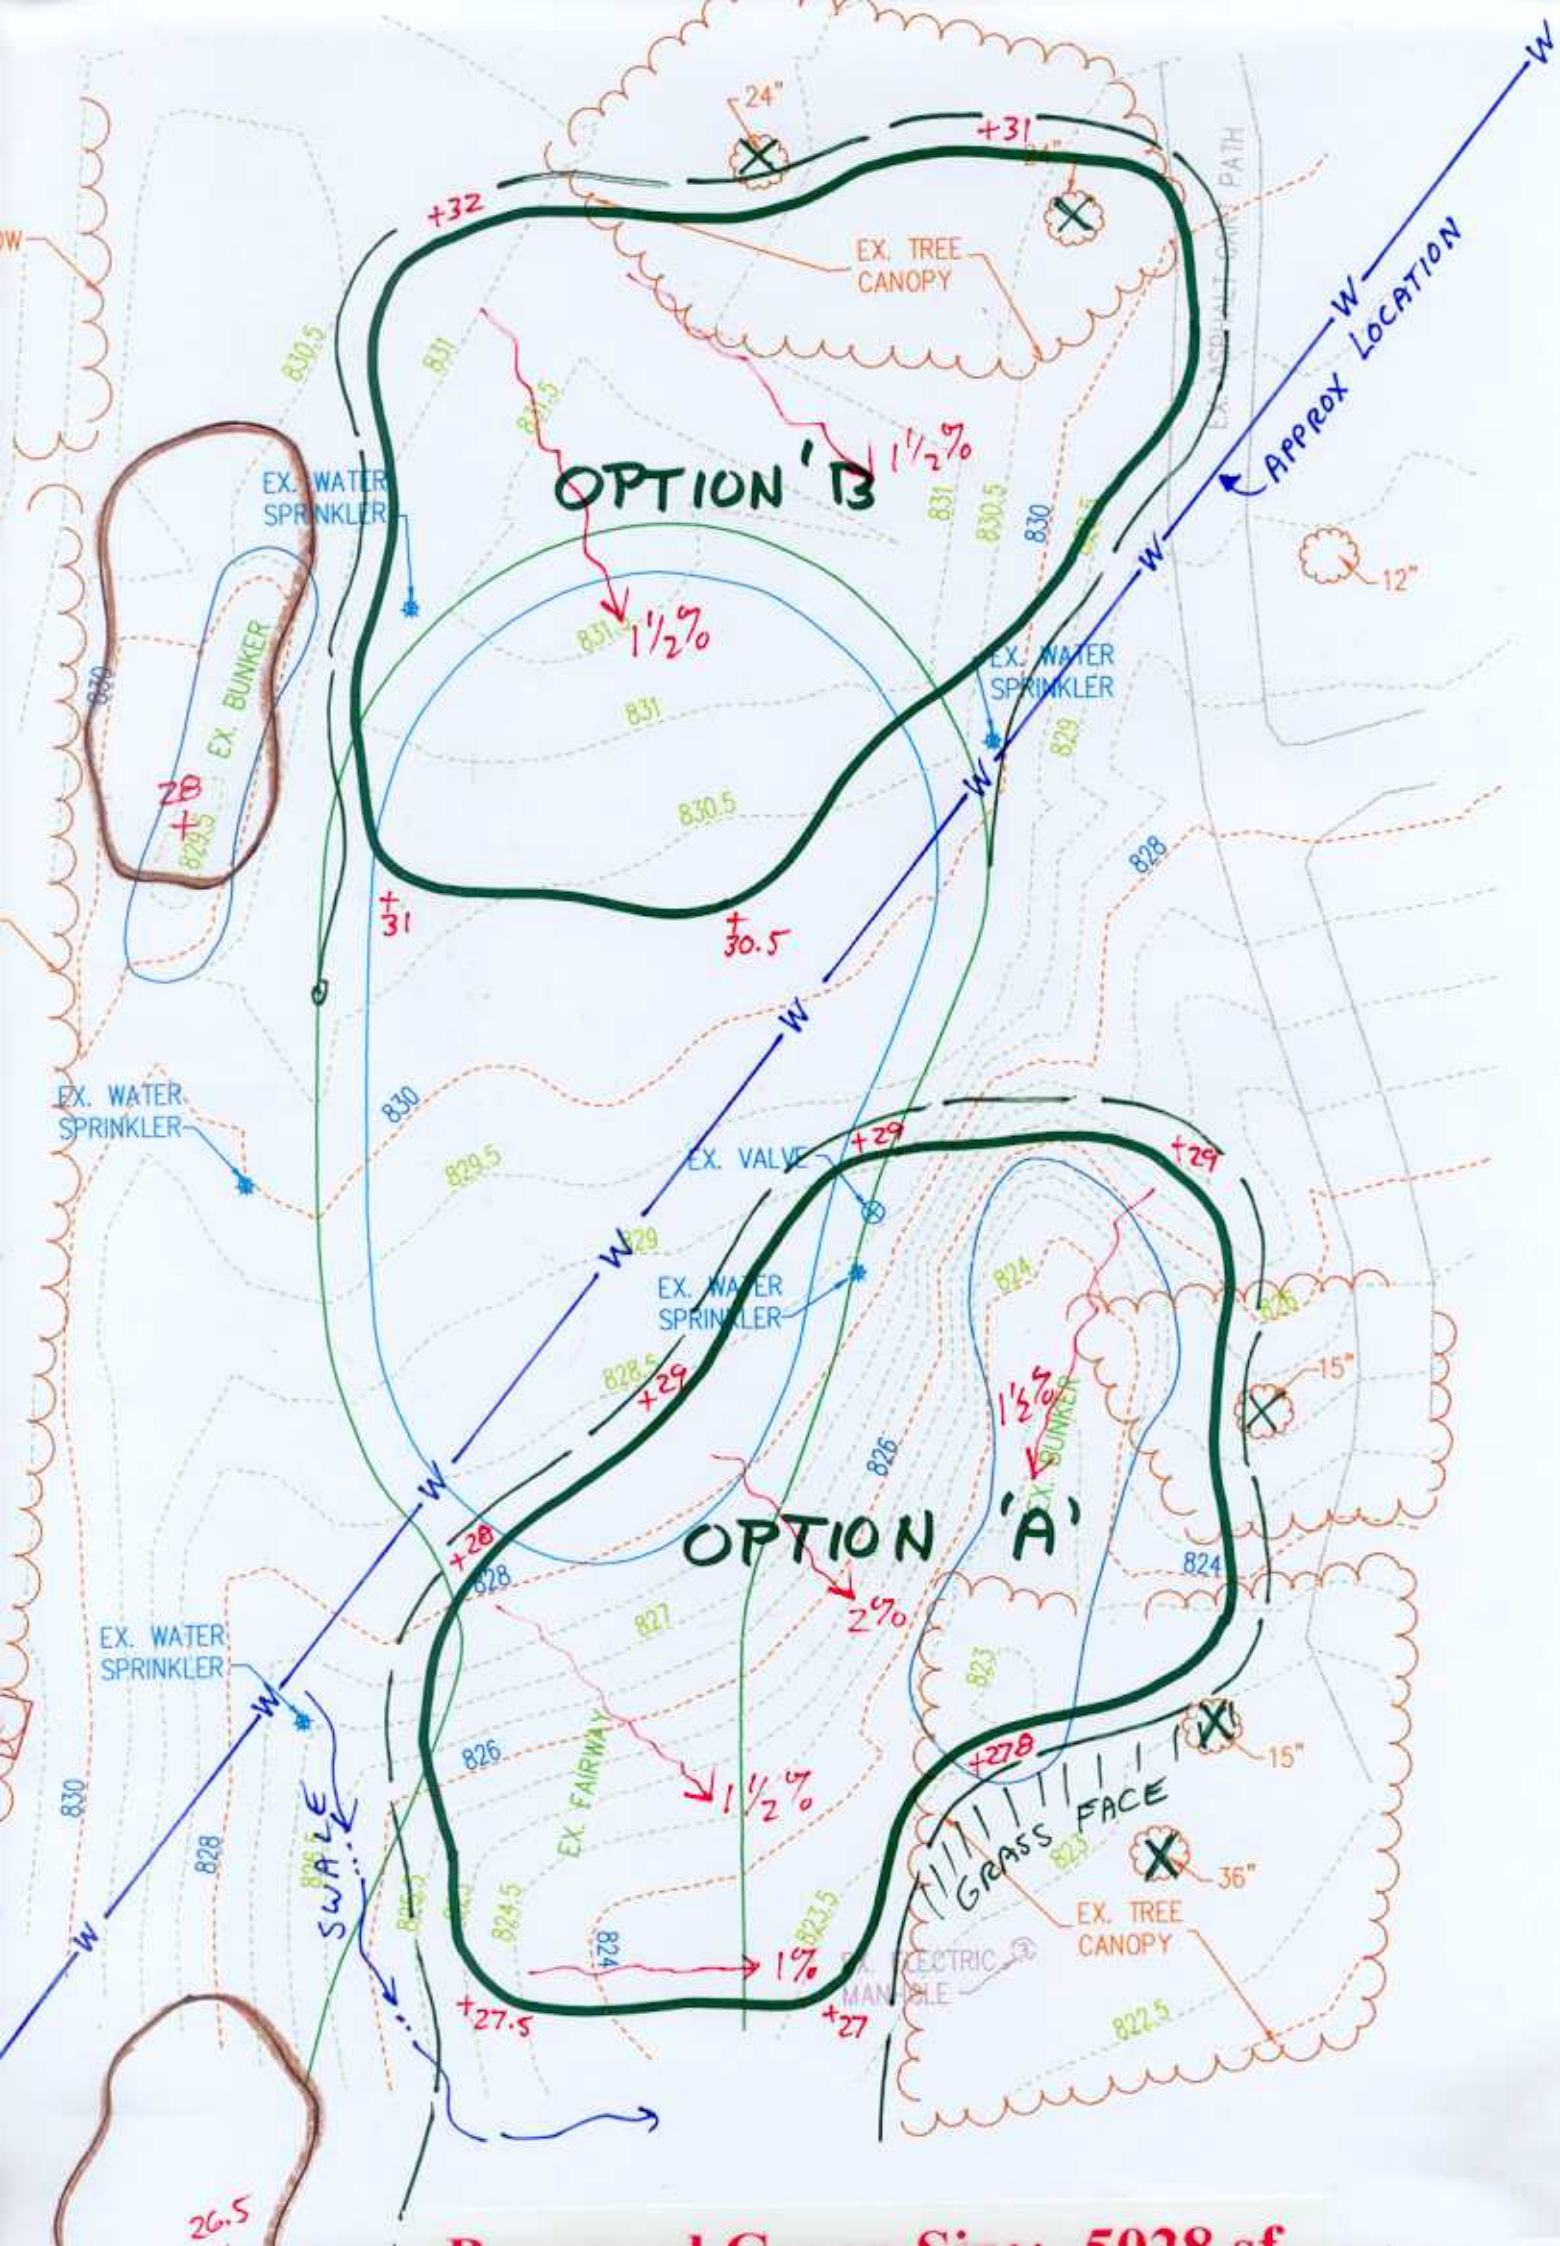

Proposed Green Size: 5028 sf

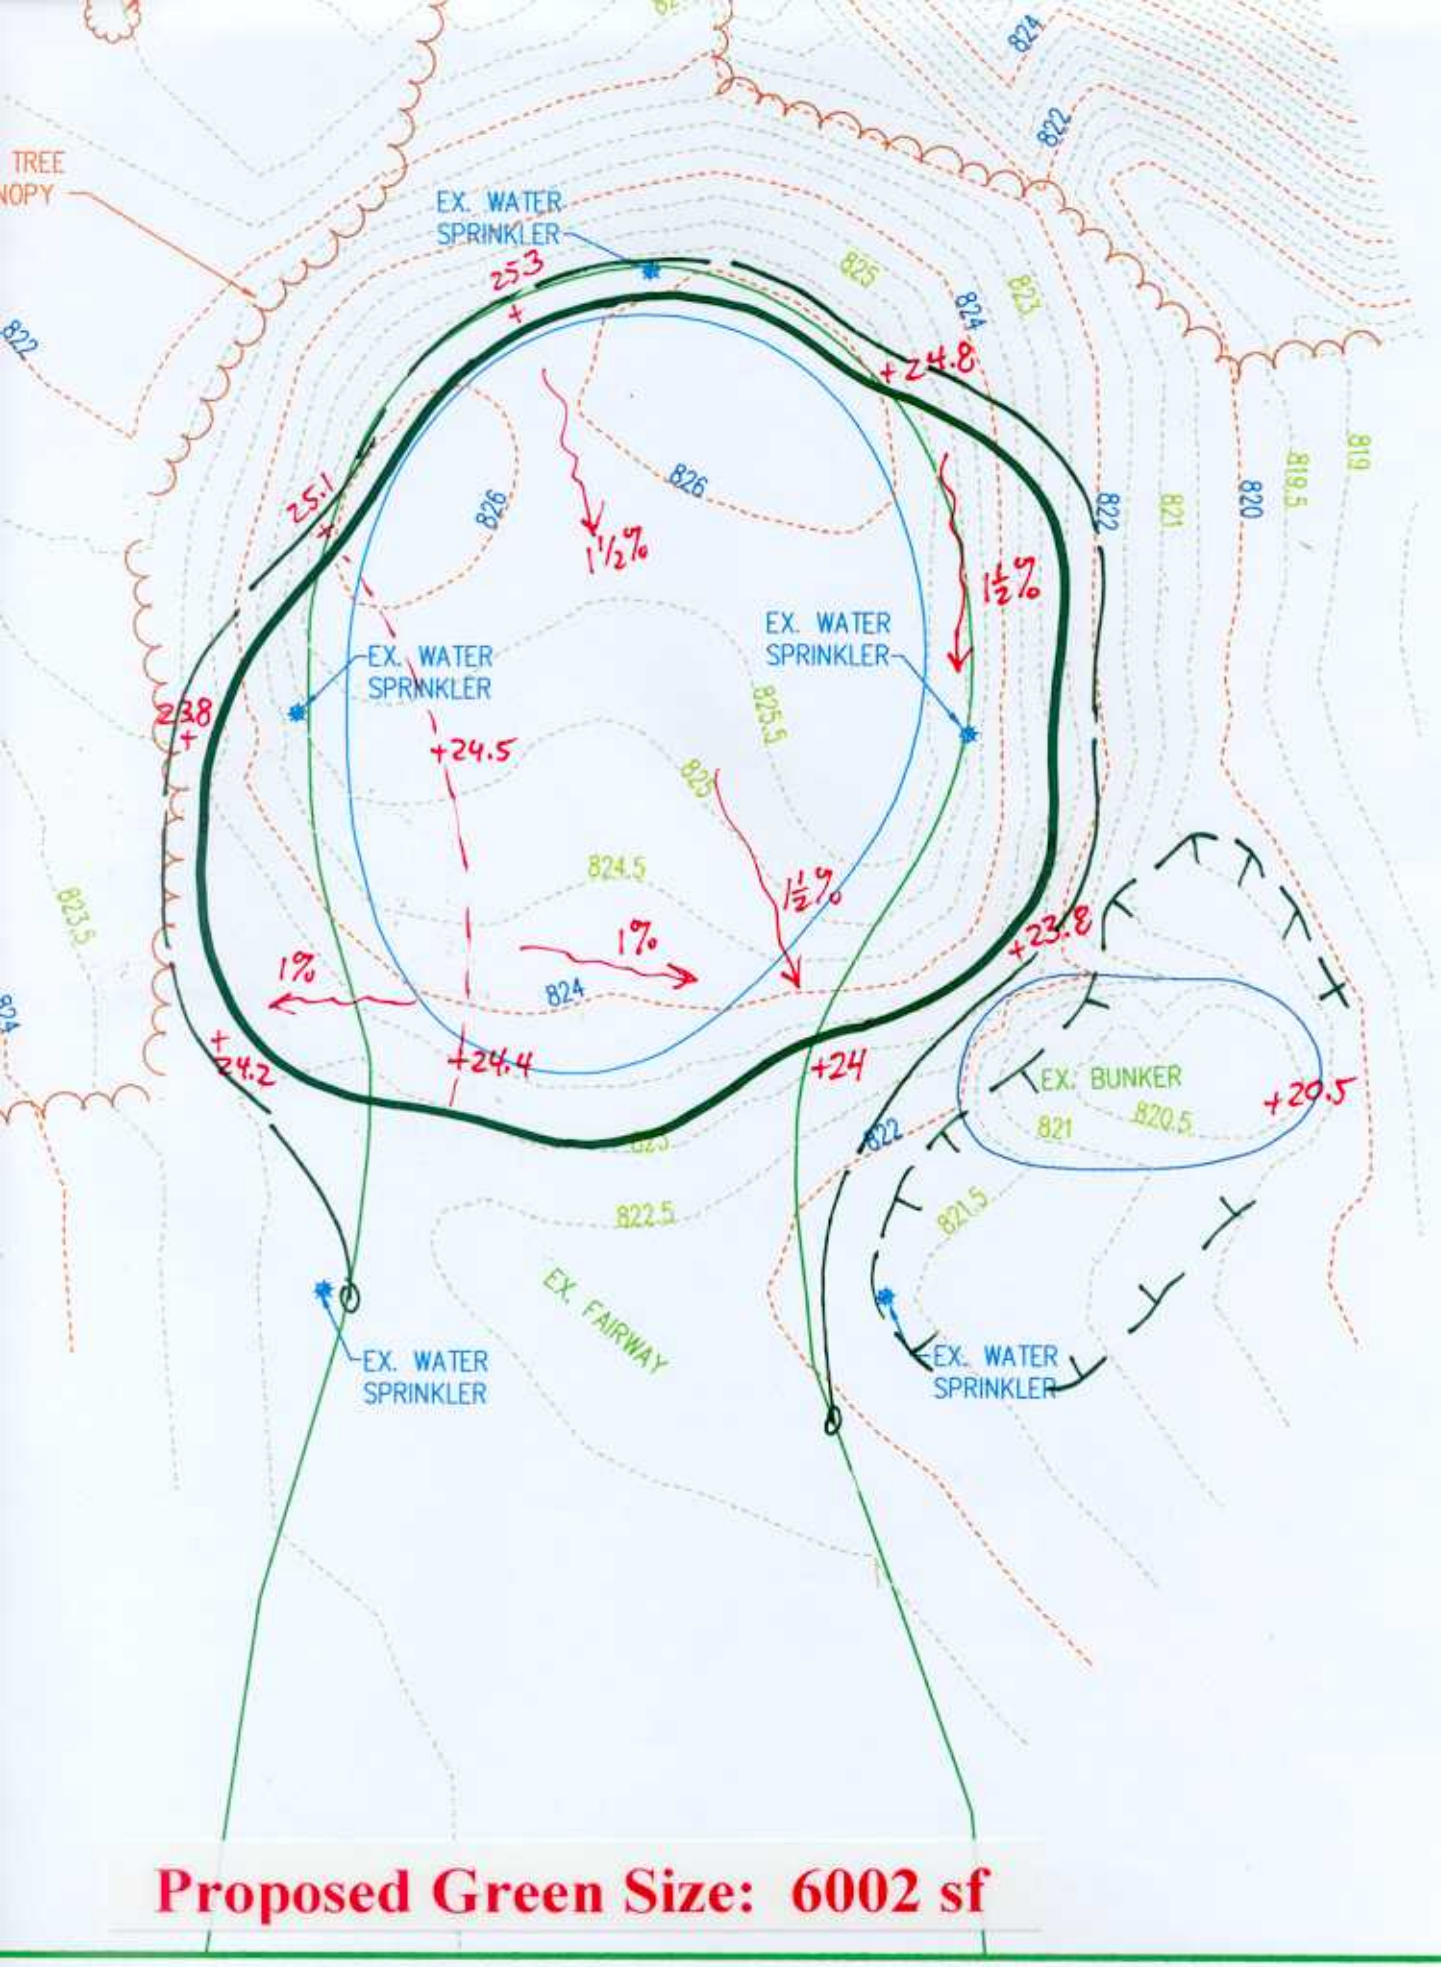

Proposed Green Size: 6002 sf

GREEN 3

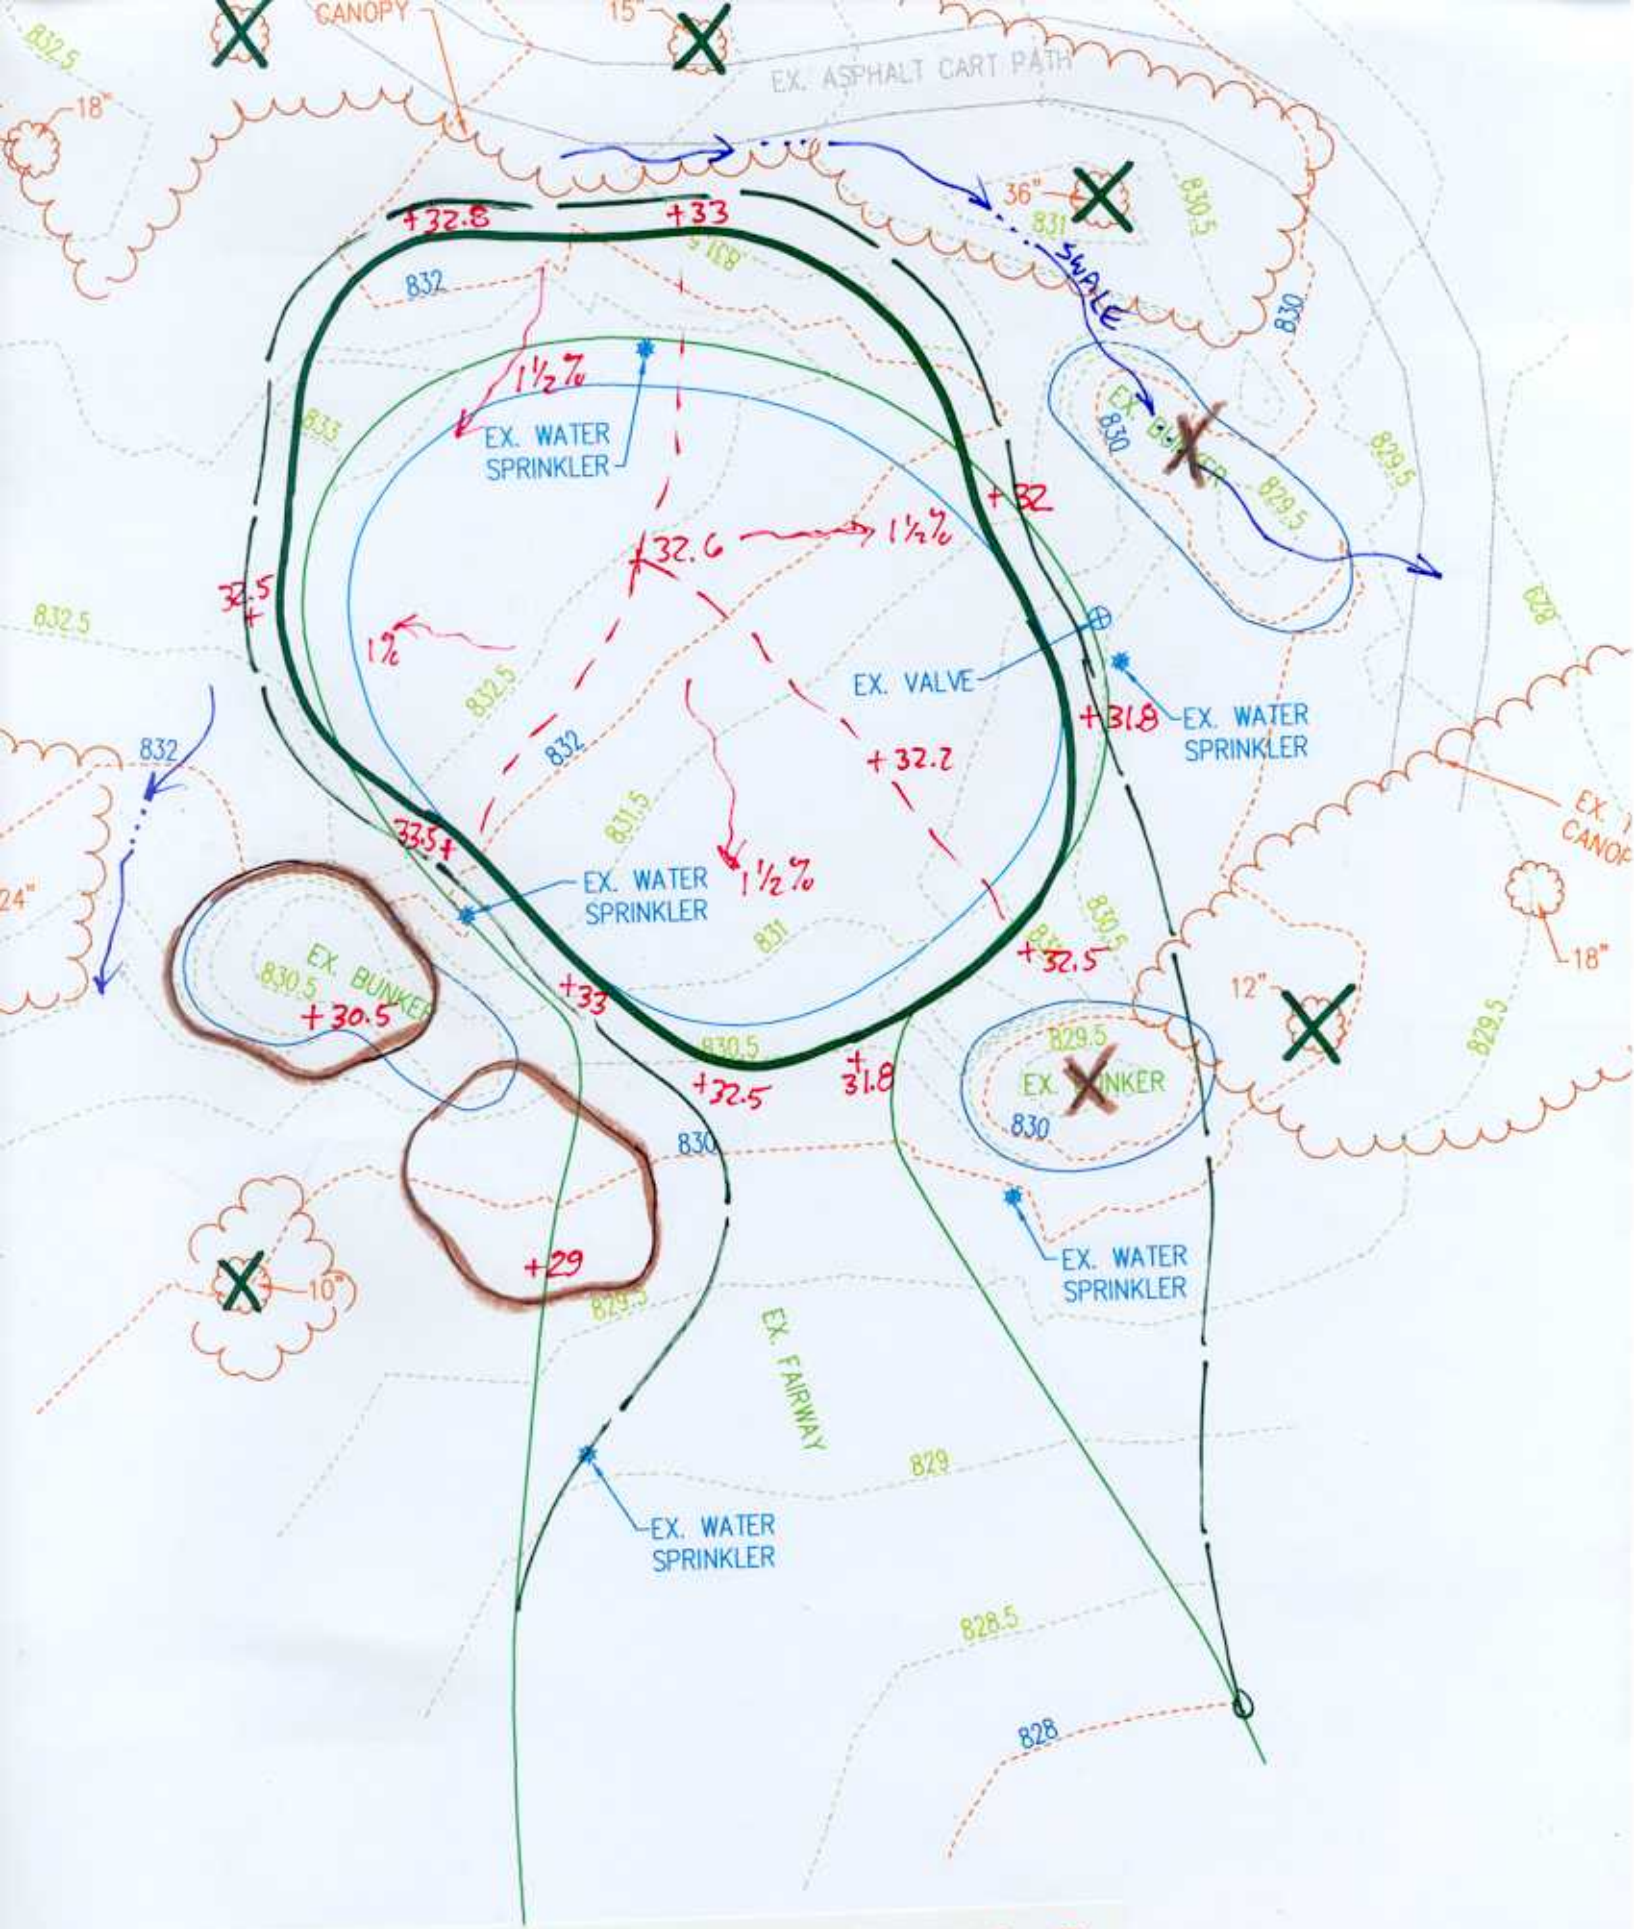

Proposed Green Size: 5276 sf

GREEN 4

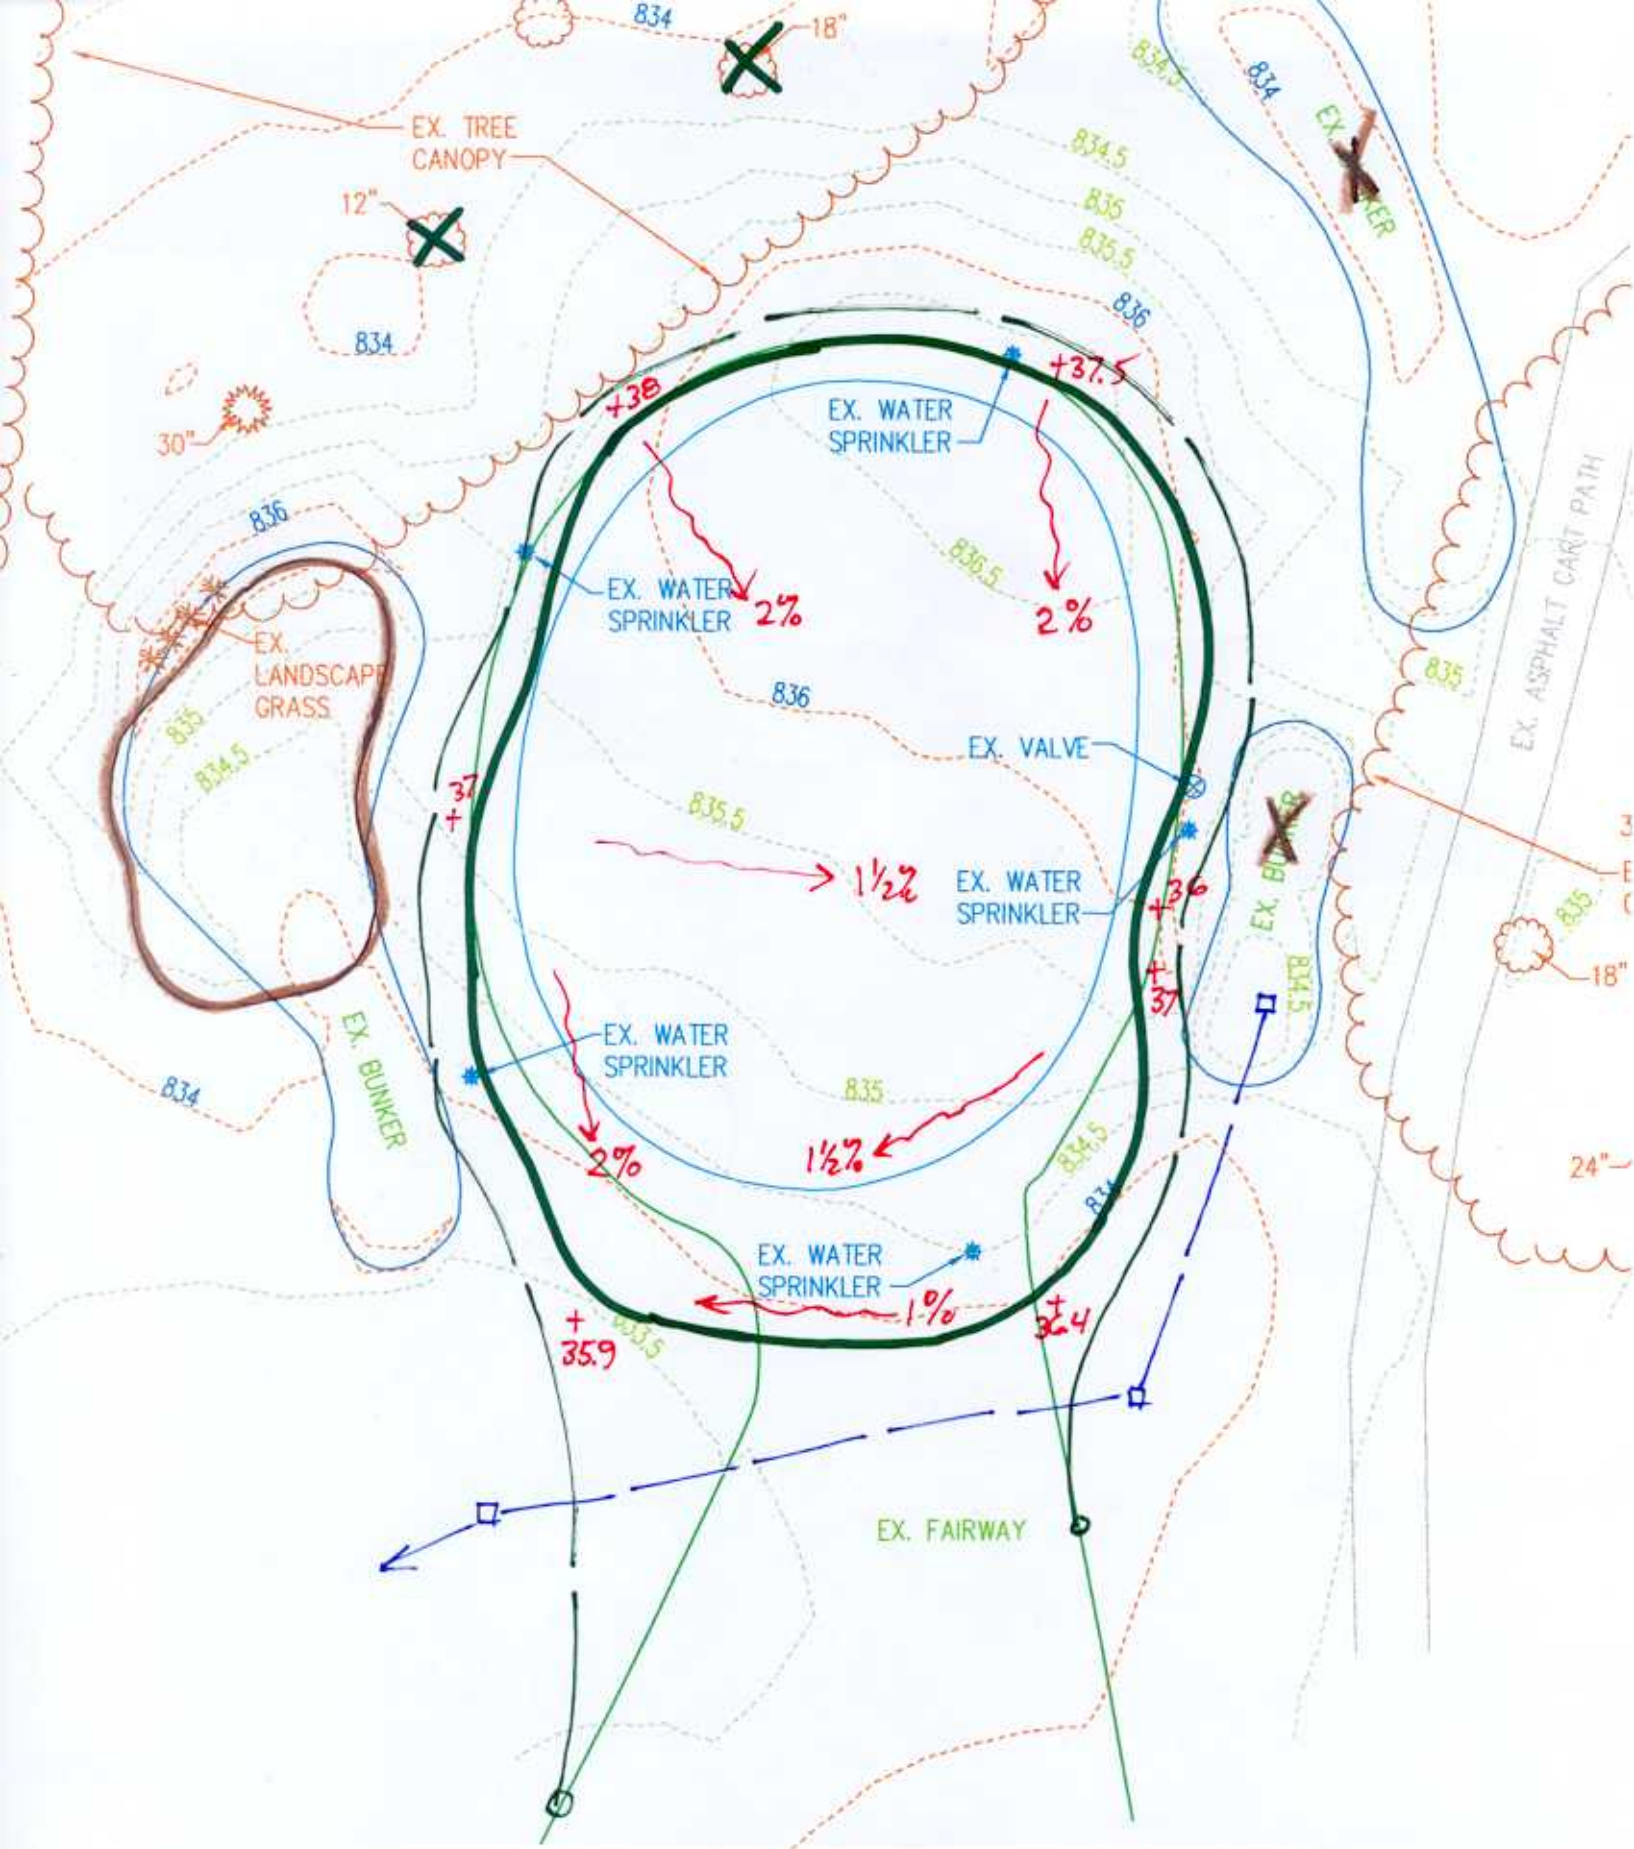

Proposed Green Size: 6466 sf

GREEN 5

Proposed Green Size: 4935 sf

NEW FAIRWAY BUNKER
60 YARDS SHORT OF GREEN

GREEN 6

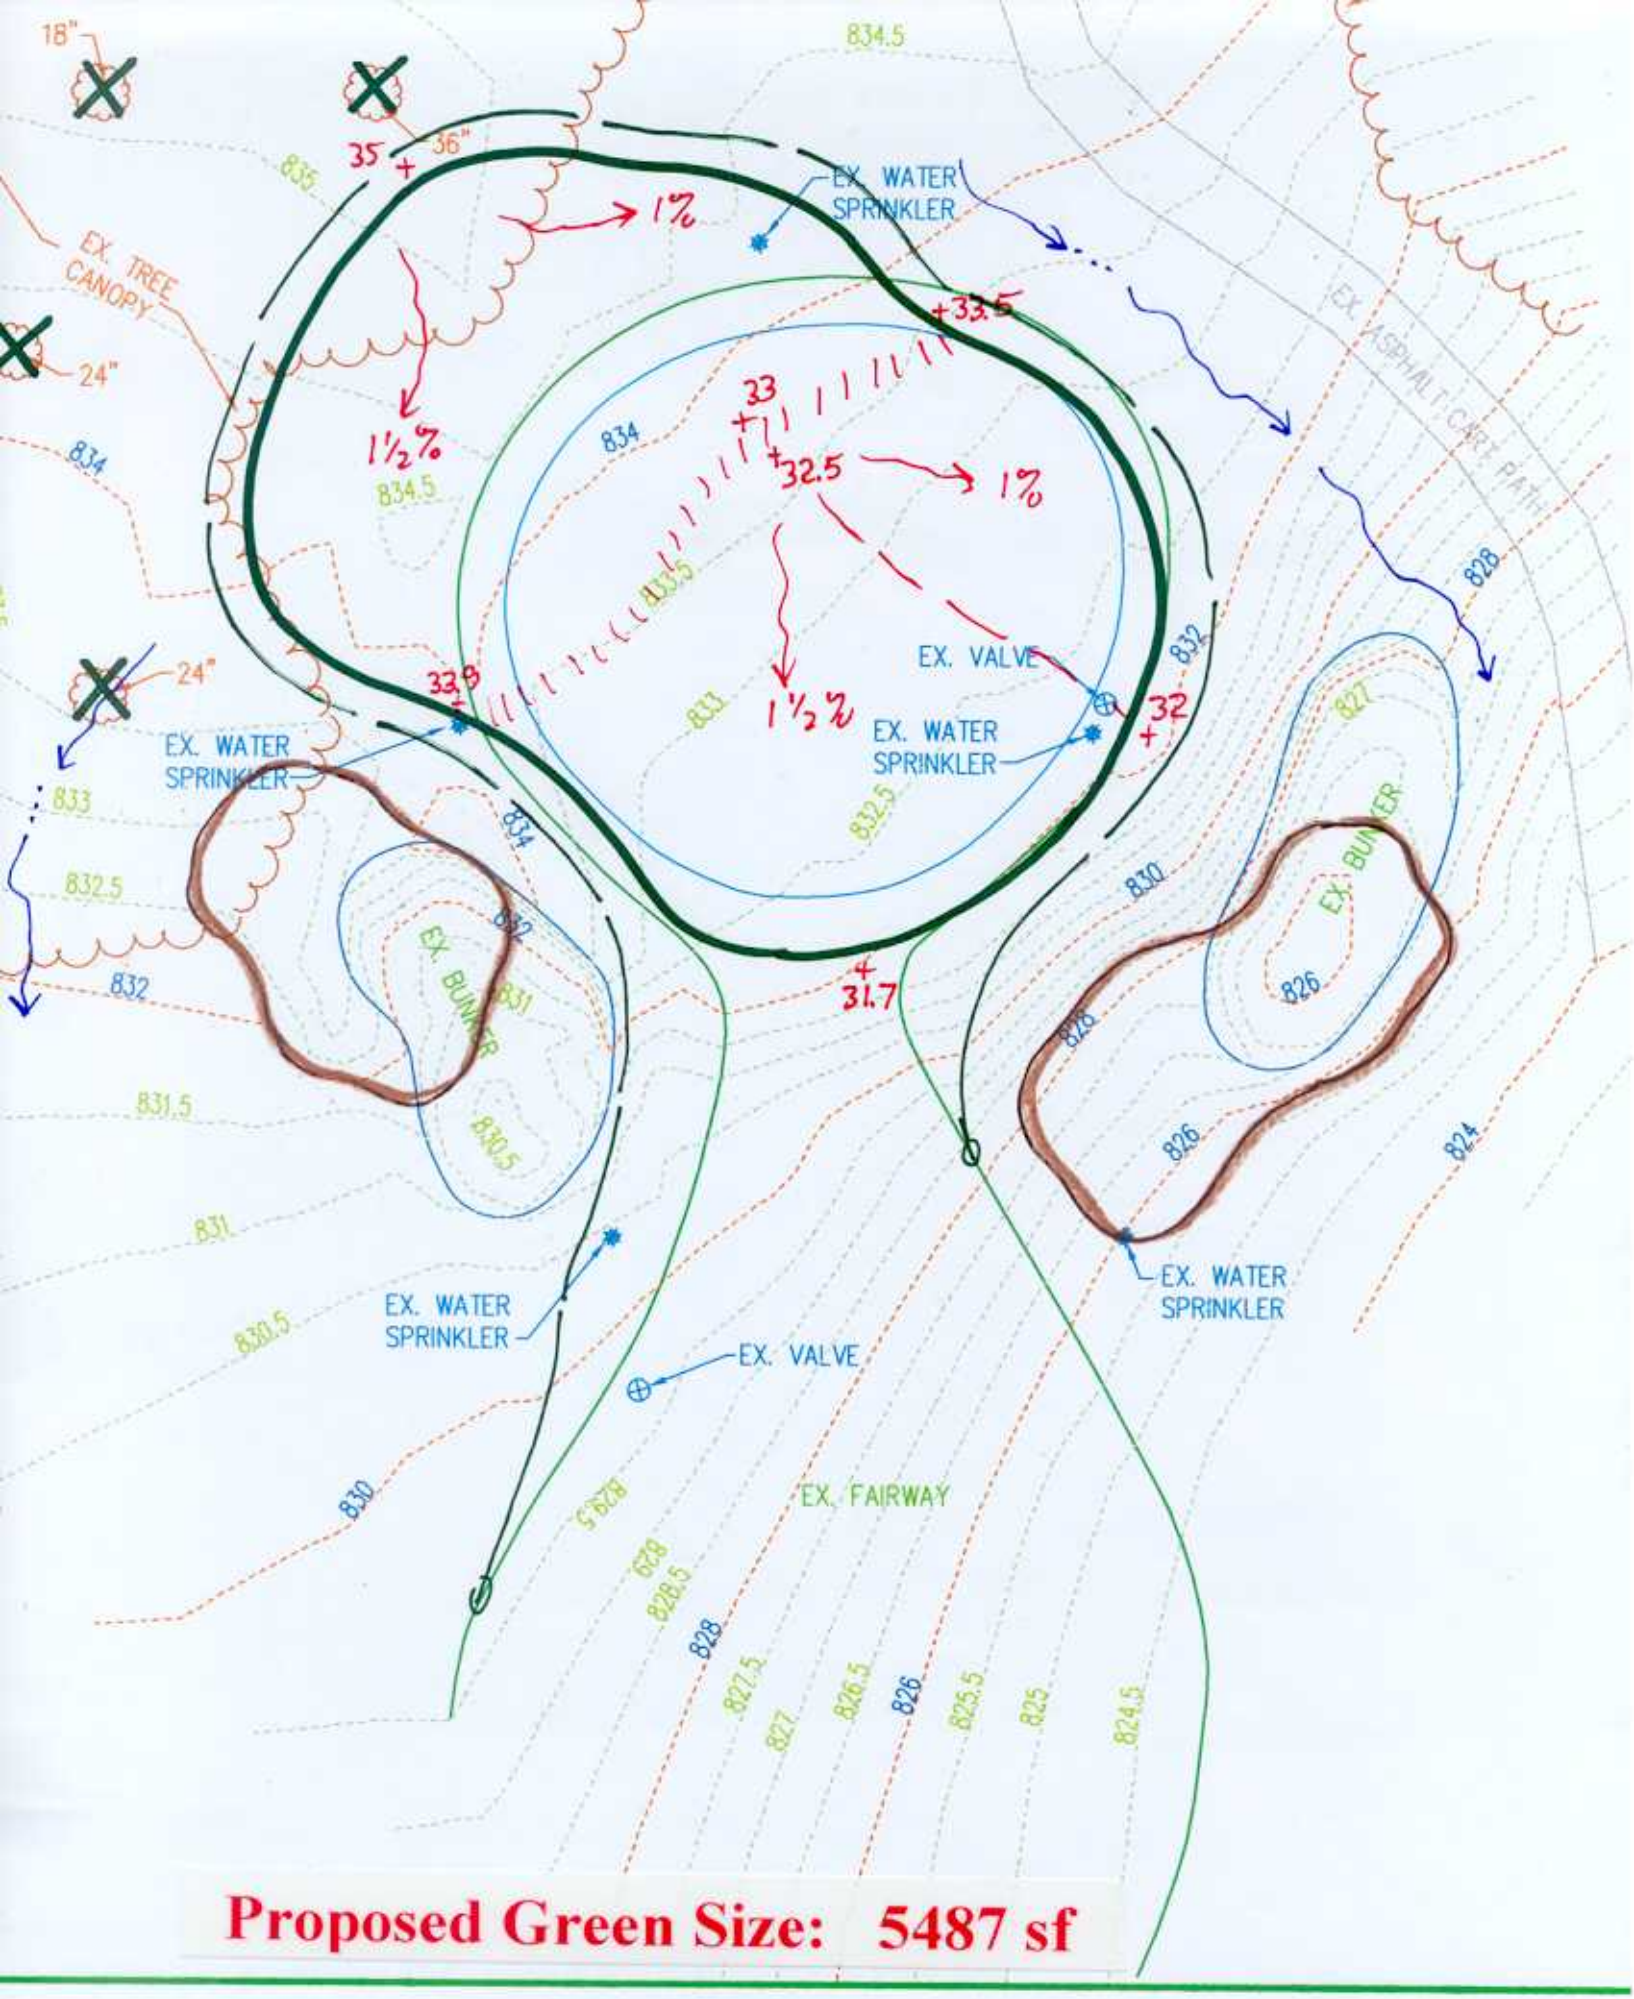

Proposed Green Size: 5487 sf

GREEN 7

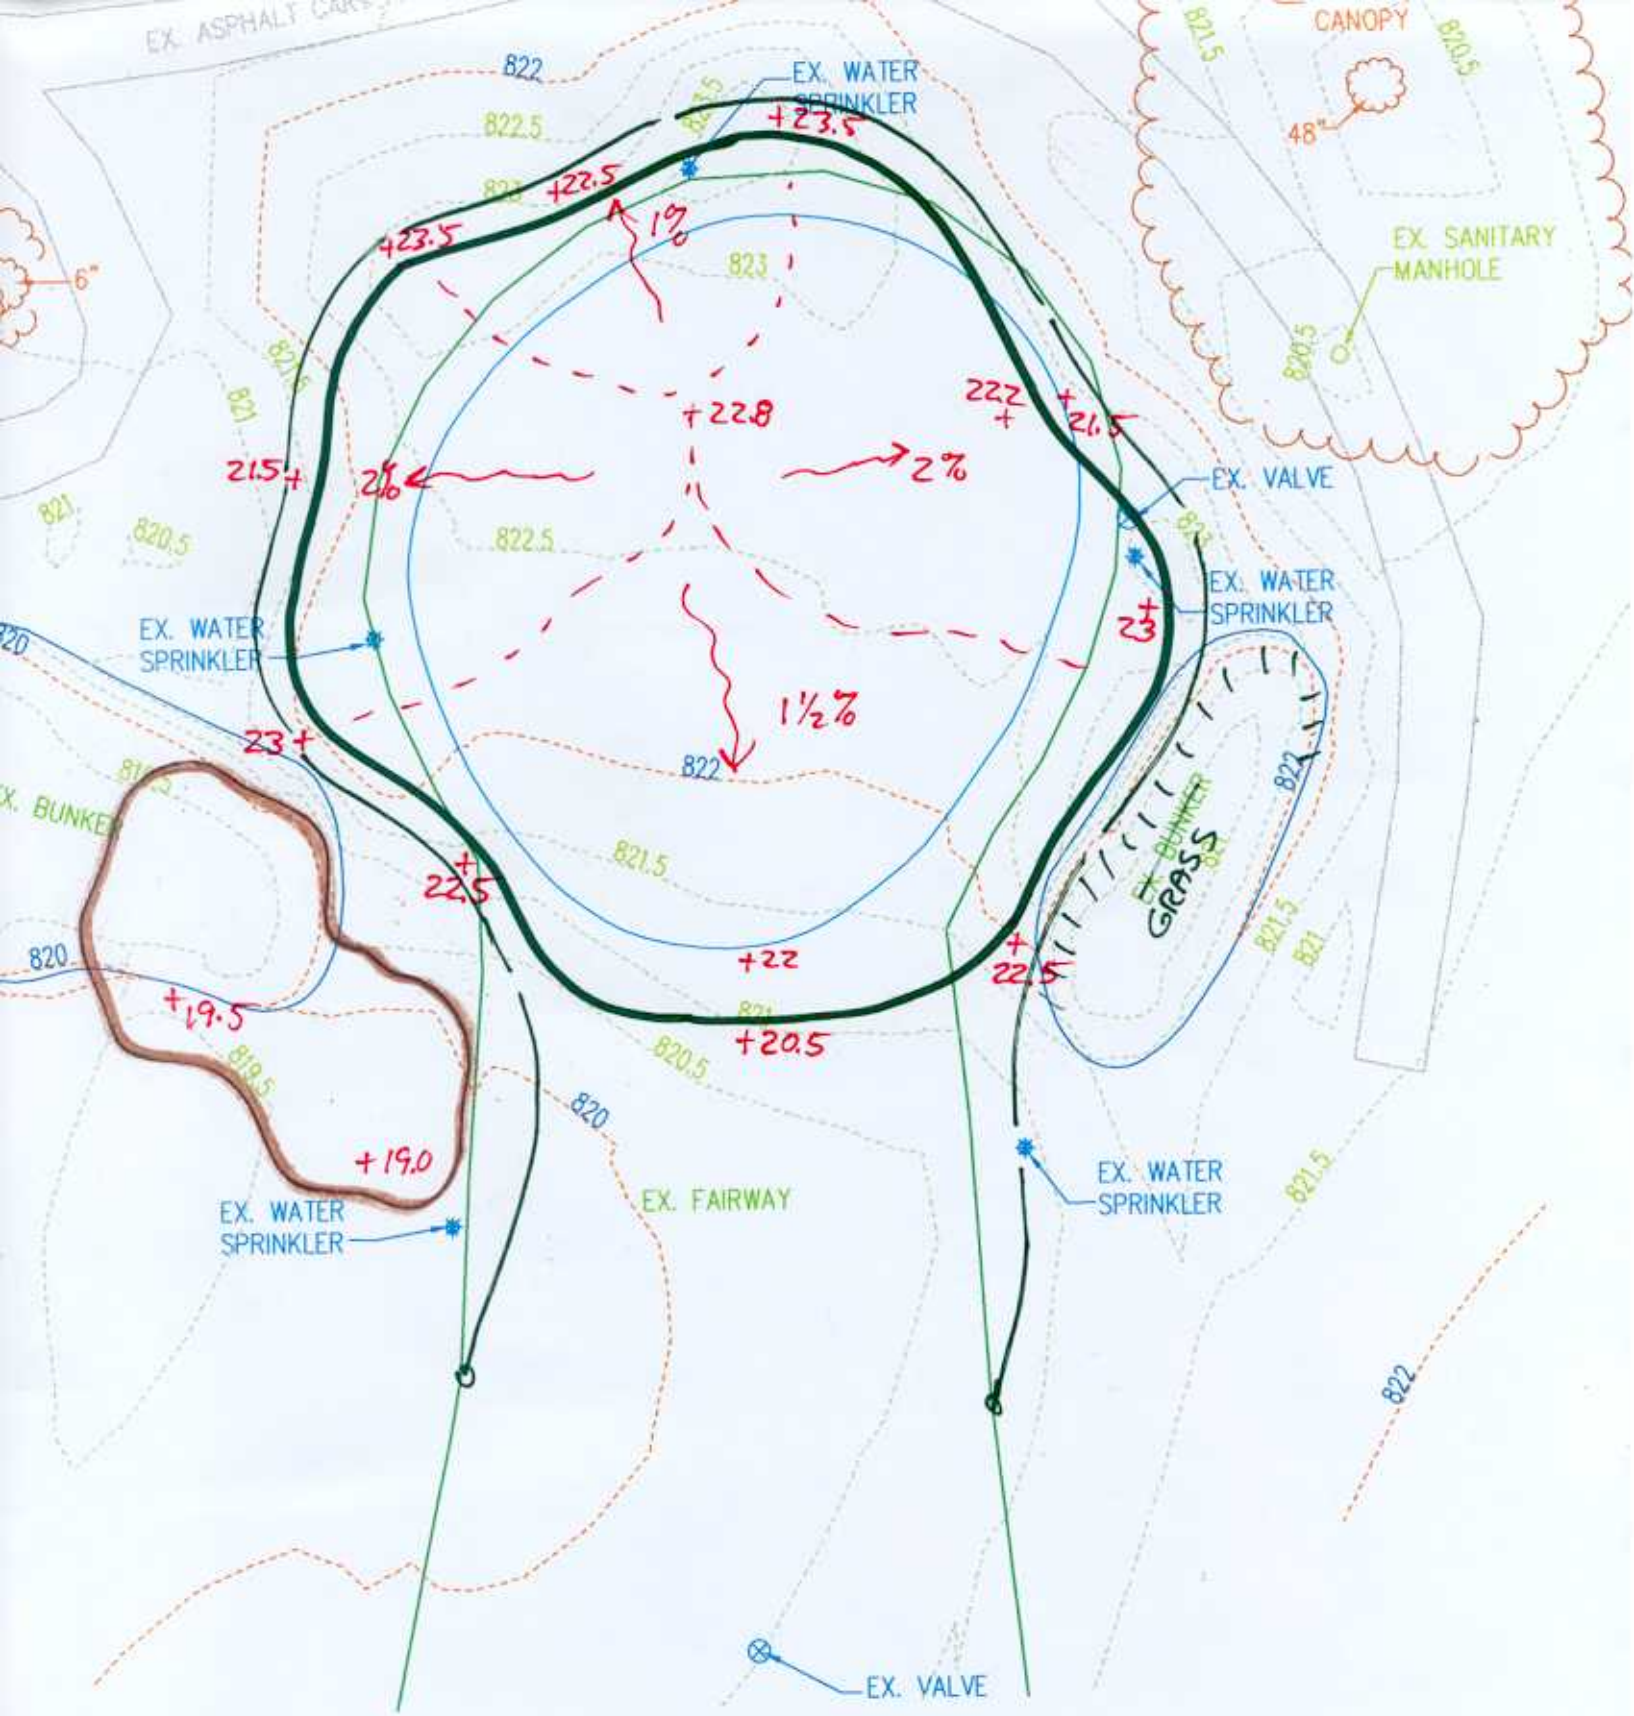

Proposed Green Size: 6187 sf

GREEN 8

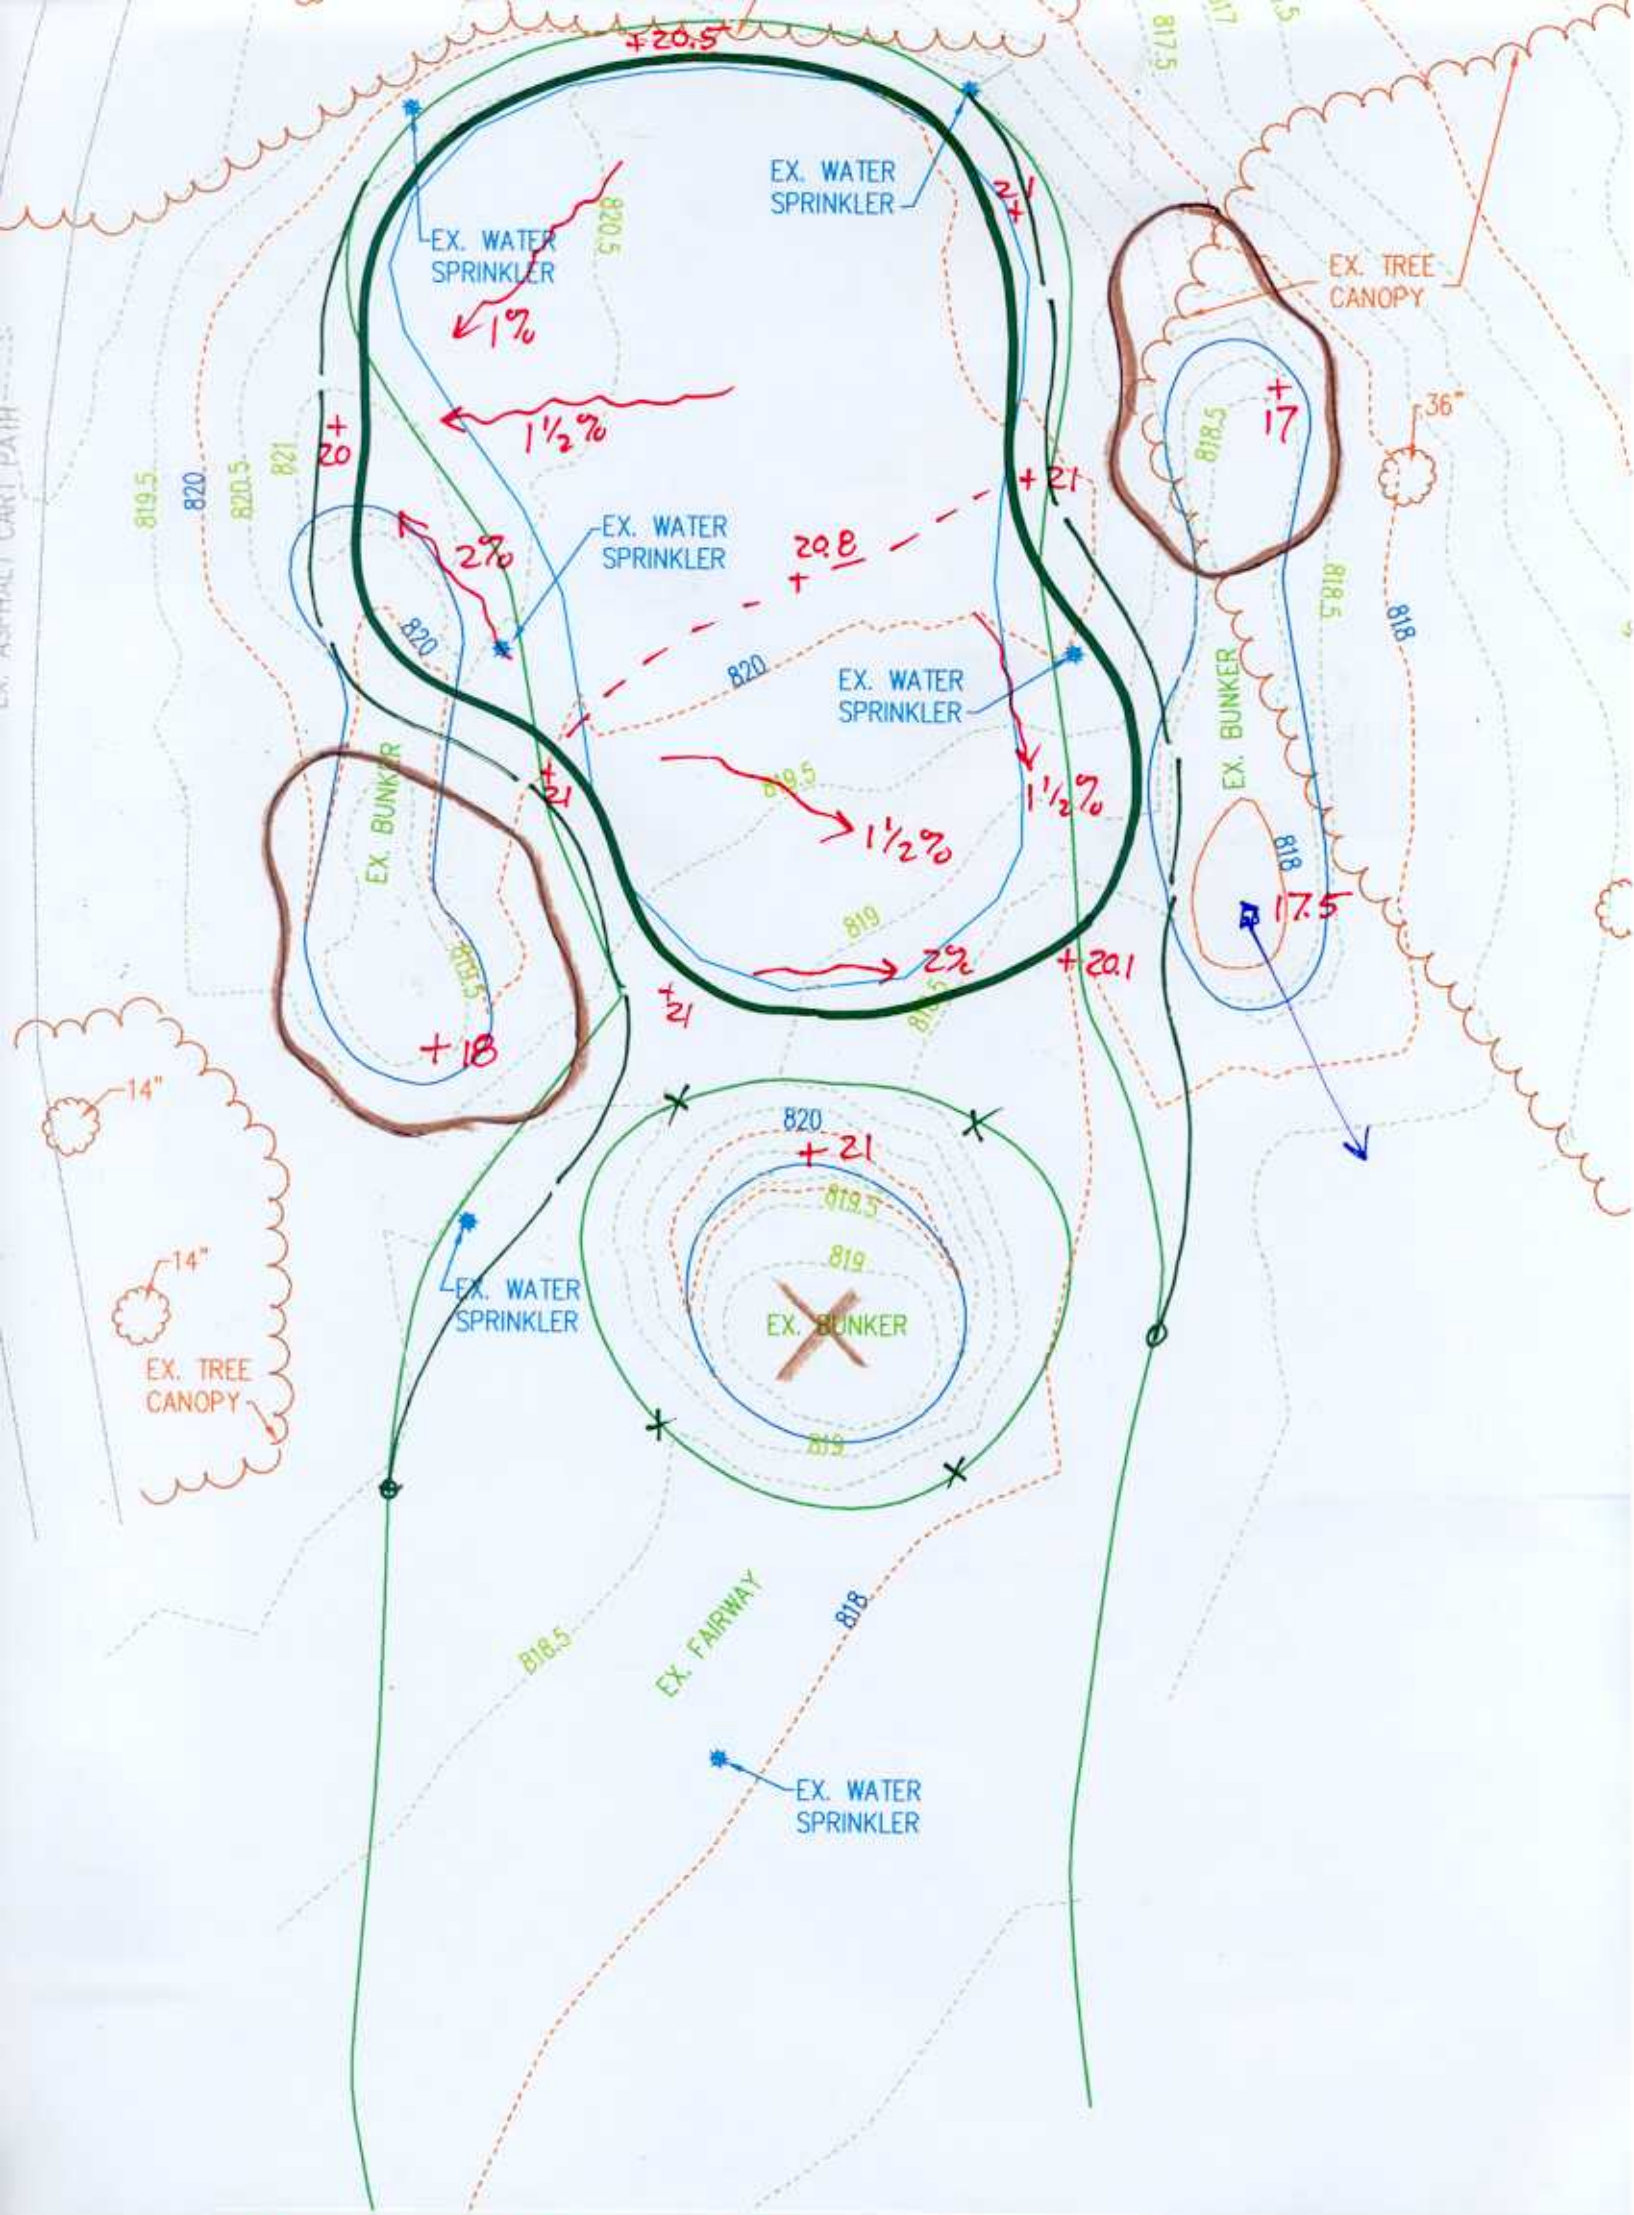

+20.5
EX. WATER SPRINKLER
EX. WATER SPRINKLER
EX. WATER SPRINKLER
EX. WATER SPRINKLER
EX. WATER SPRINKLER
EX. WATER SPRINKLER
EX. TREE CANOPY
EX. TREE CANOPY
EX. BUNKER
EX. BUNKER
EX. BUNKER
EX. FAIRWAY
1%
1½%
2%
1½%
1½%
2%
20.8
+20.1
+21
+21
+21
+21
+20
+17
+18
17.5
36"
14"
14"
820.5
820
820.5
821
819.5
820
820
819.5
819
819
818.5
818
818.5
818
817.5

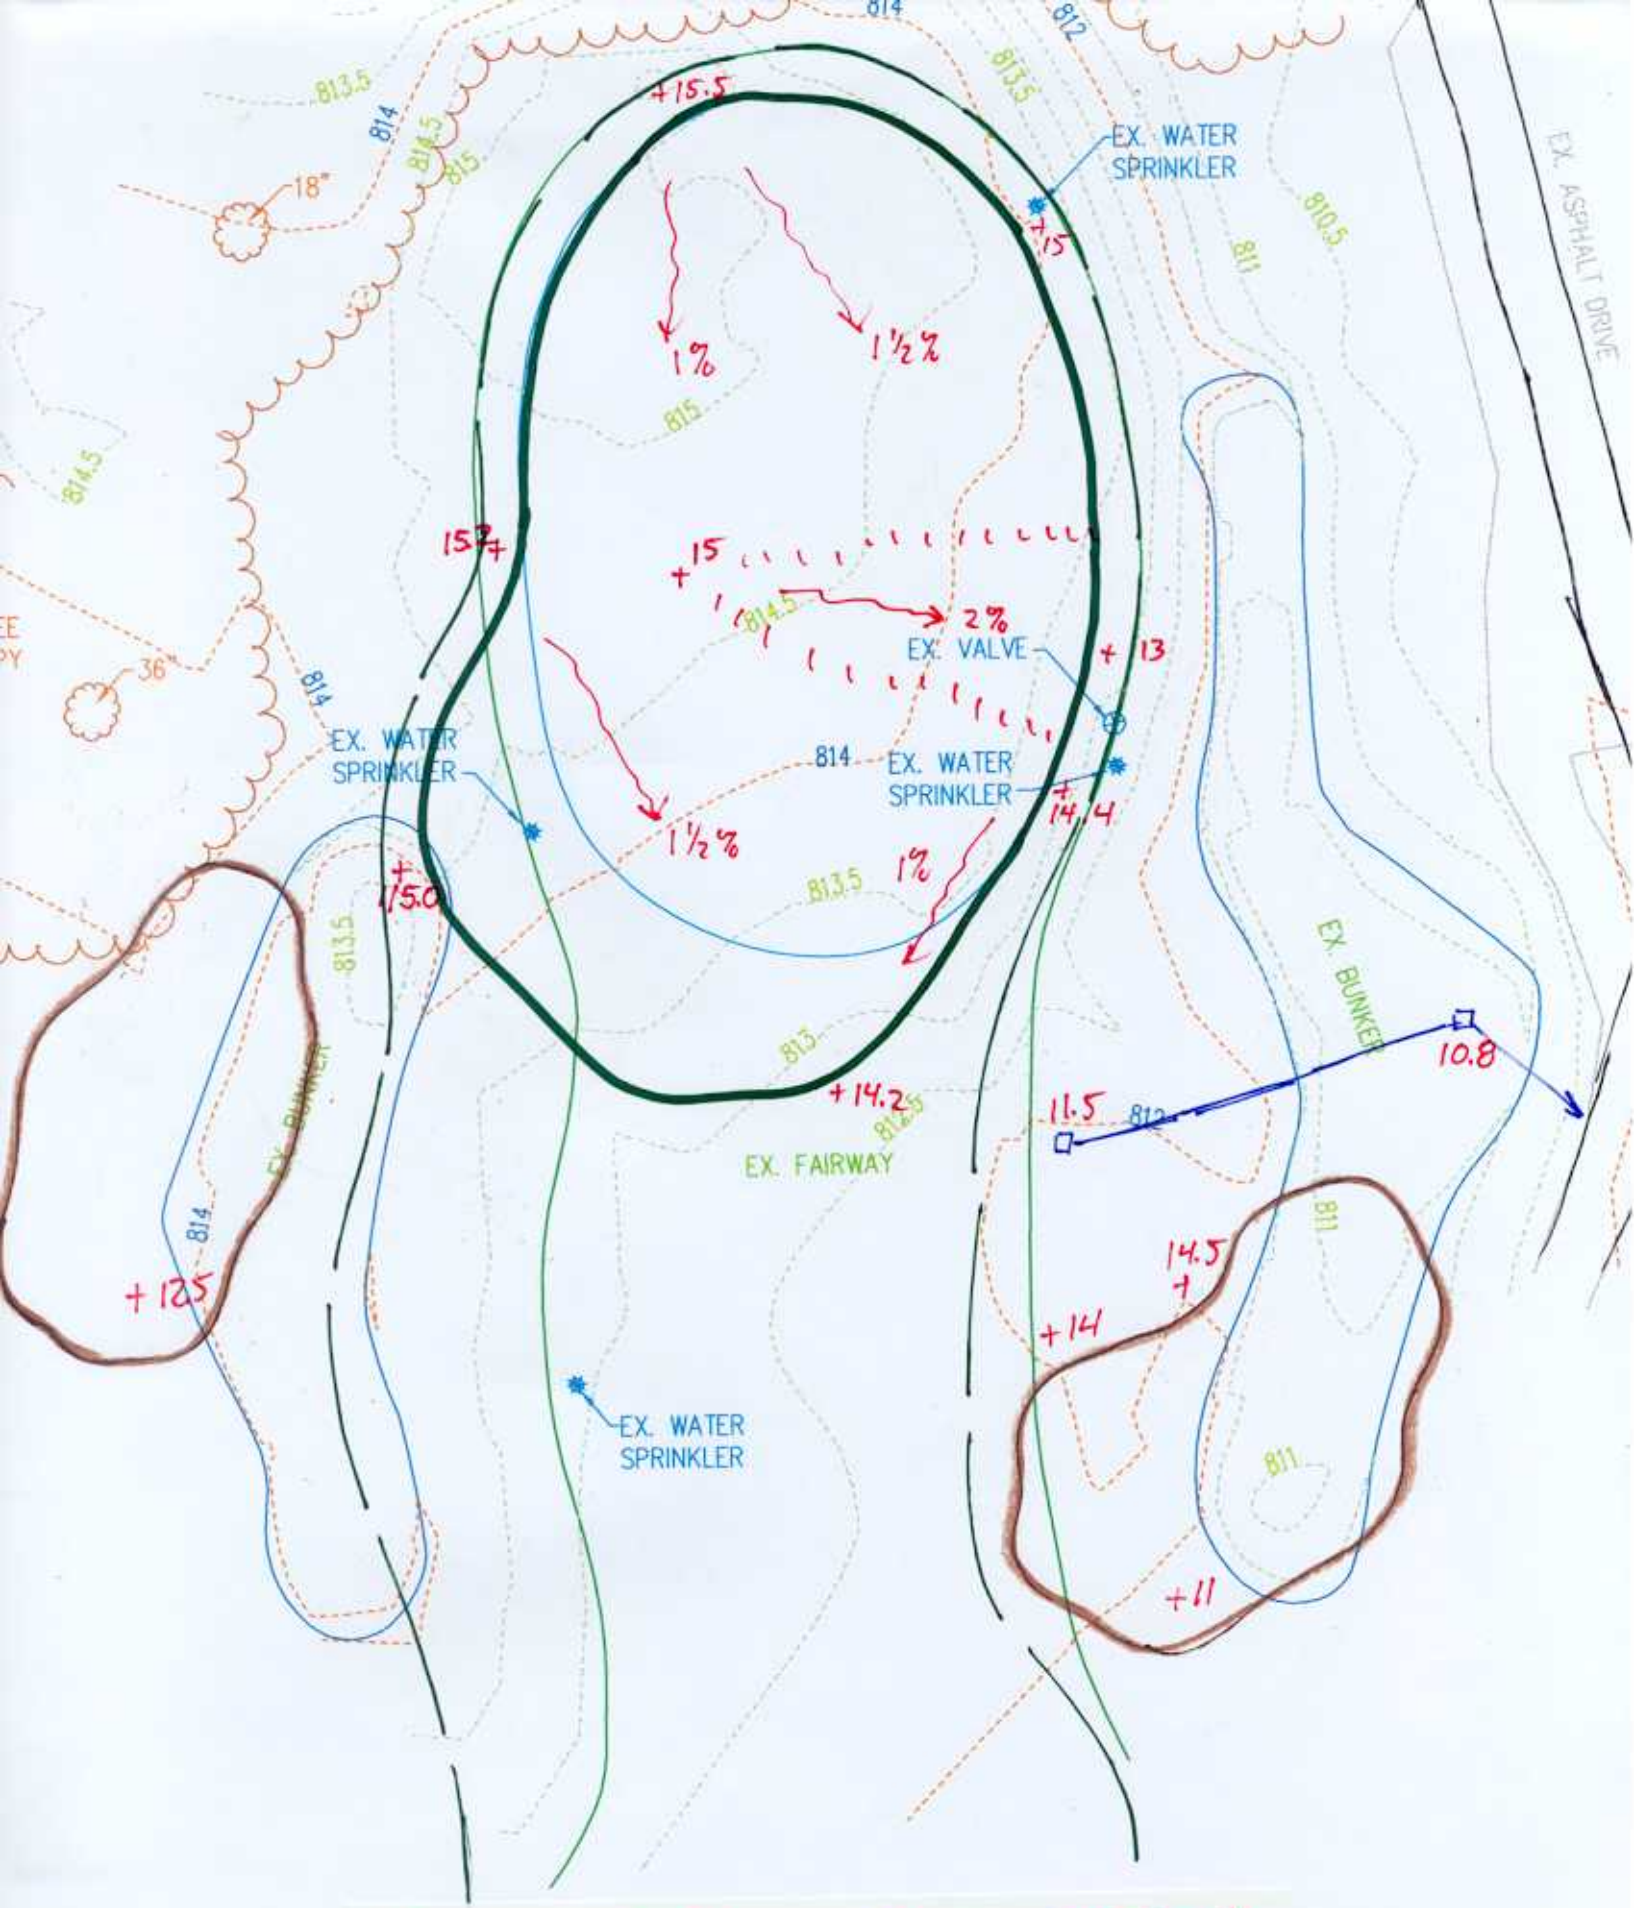

Proposed Green Size: 5470 sf

GREEN 10

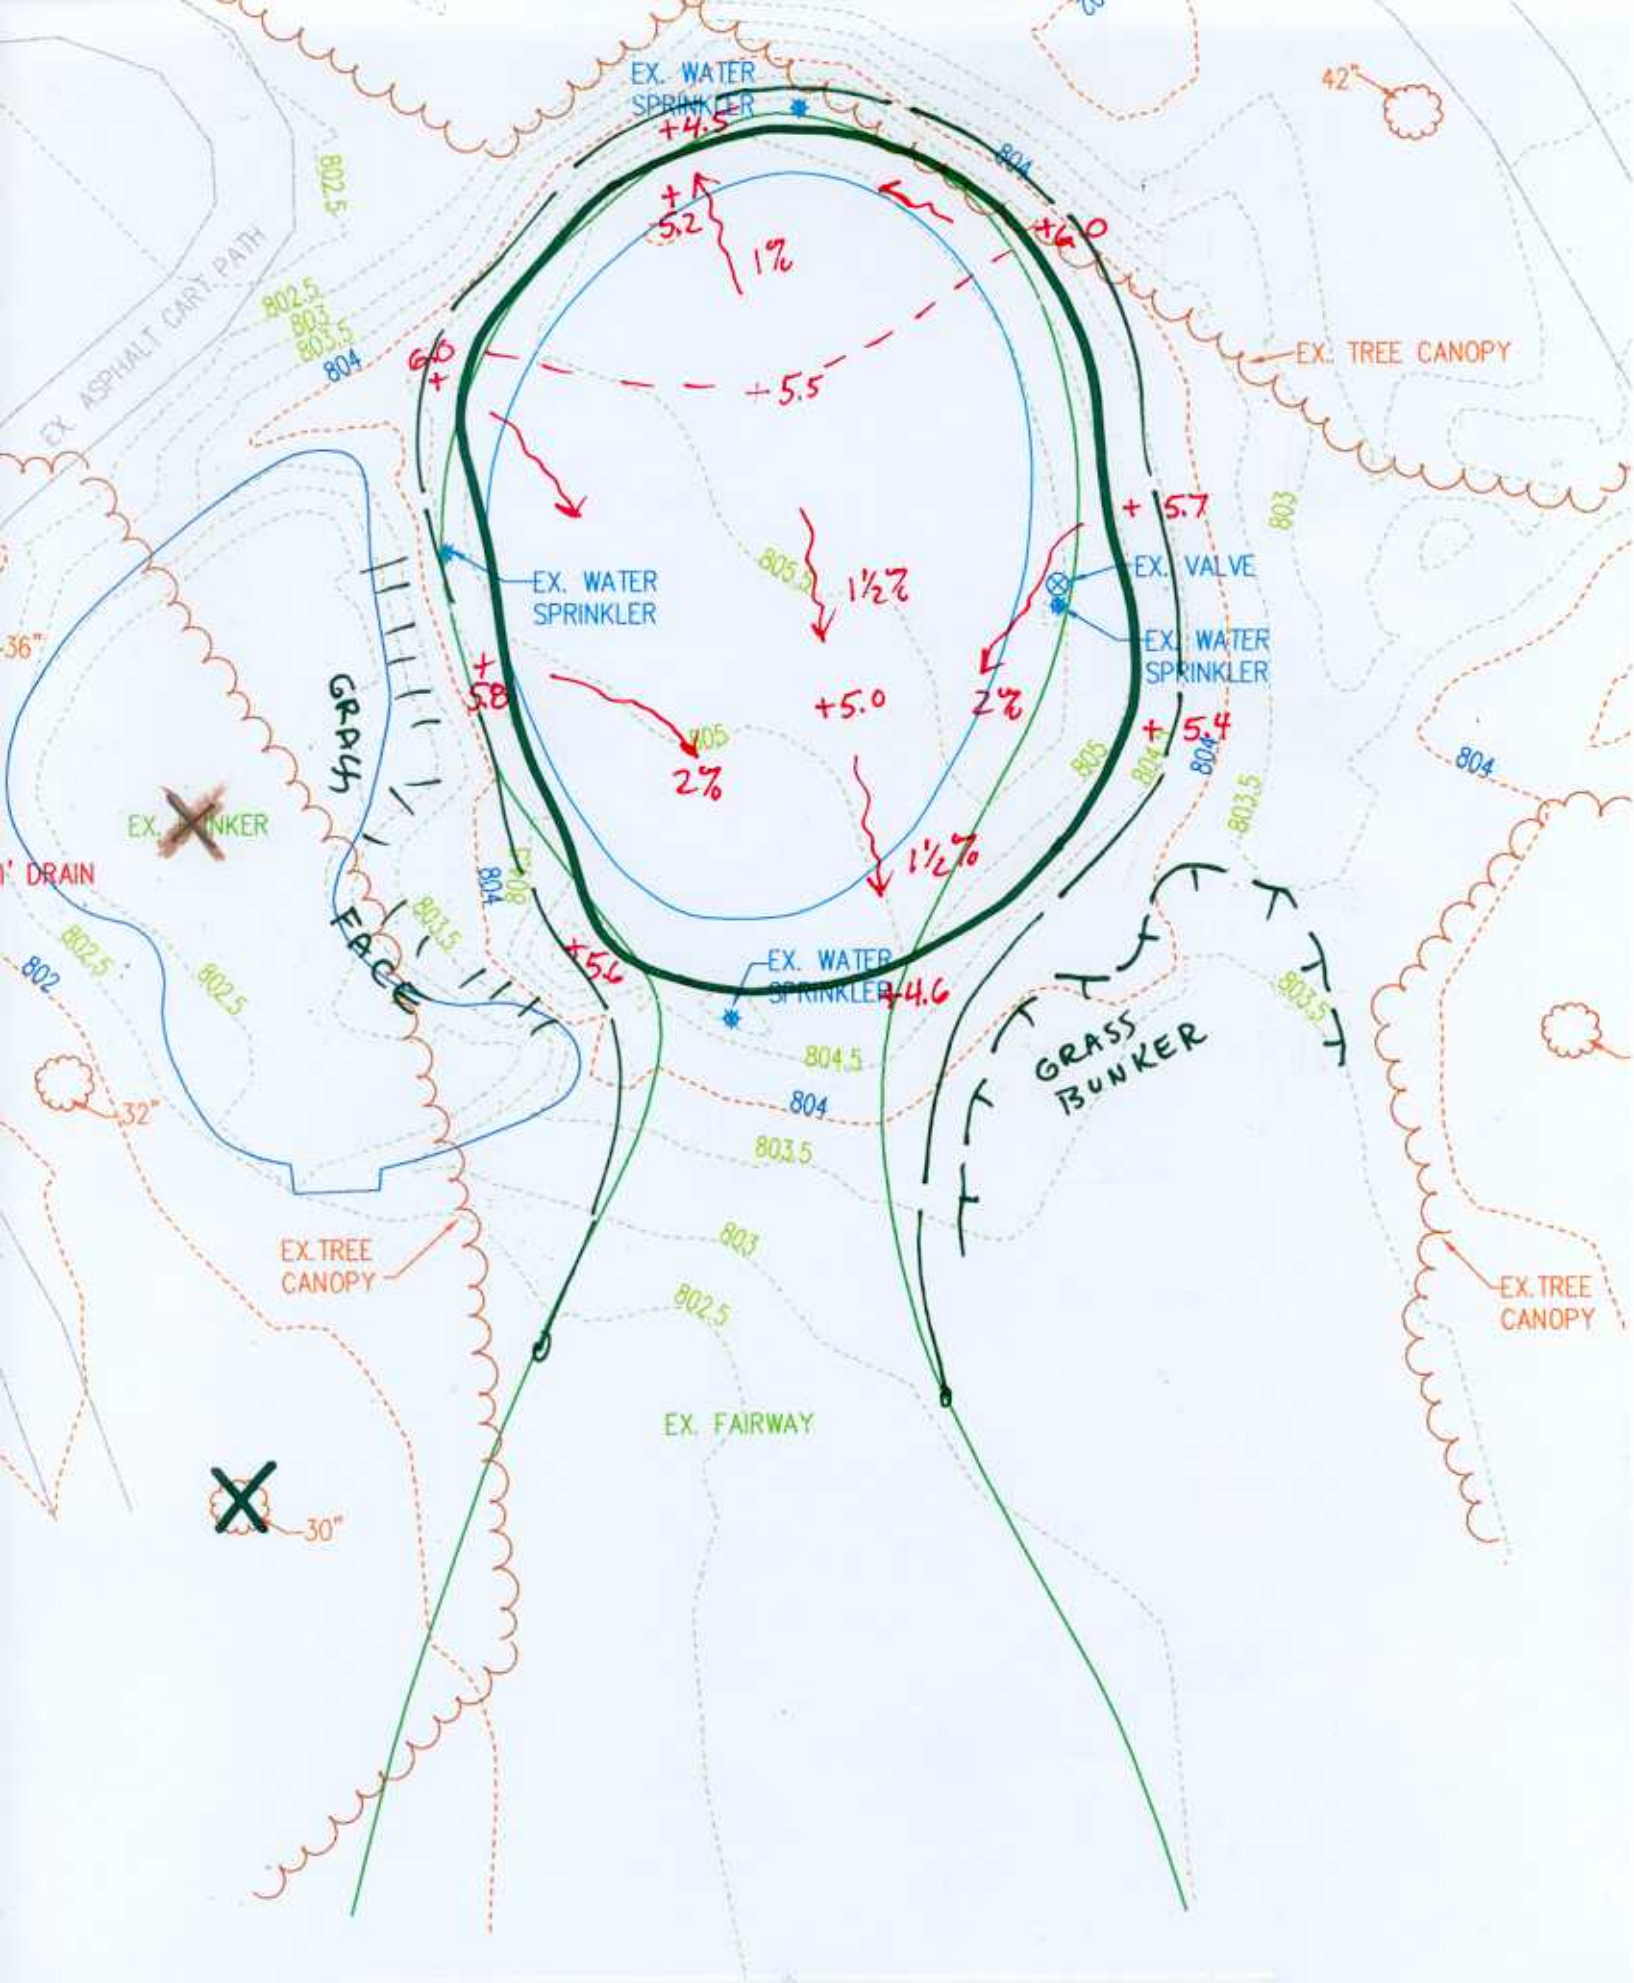

Proposed Green Size: 4898 sf

GREEN 11

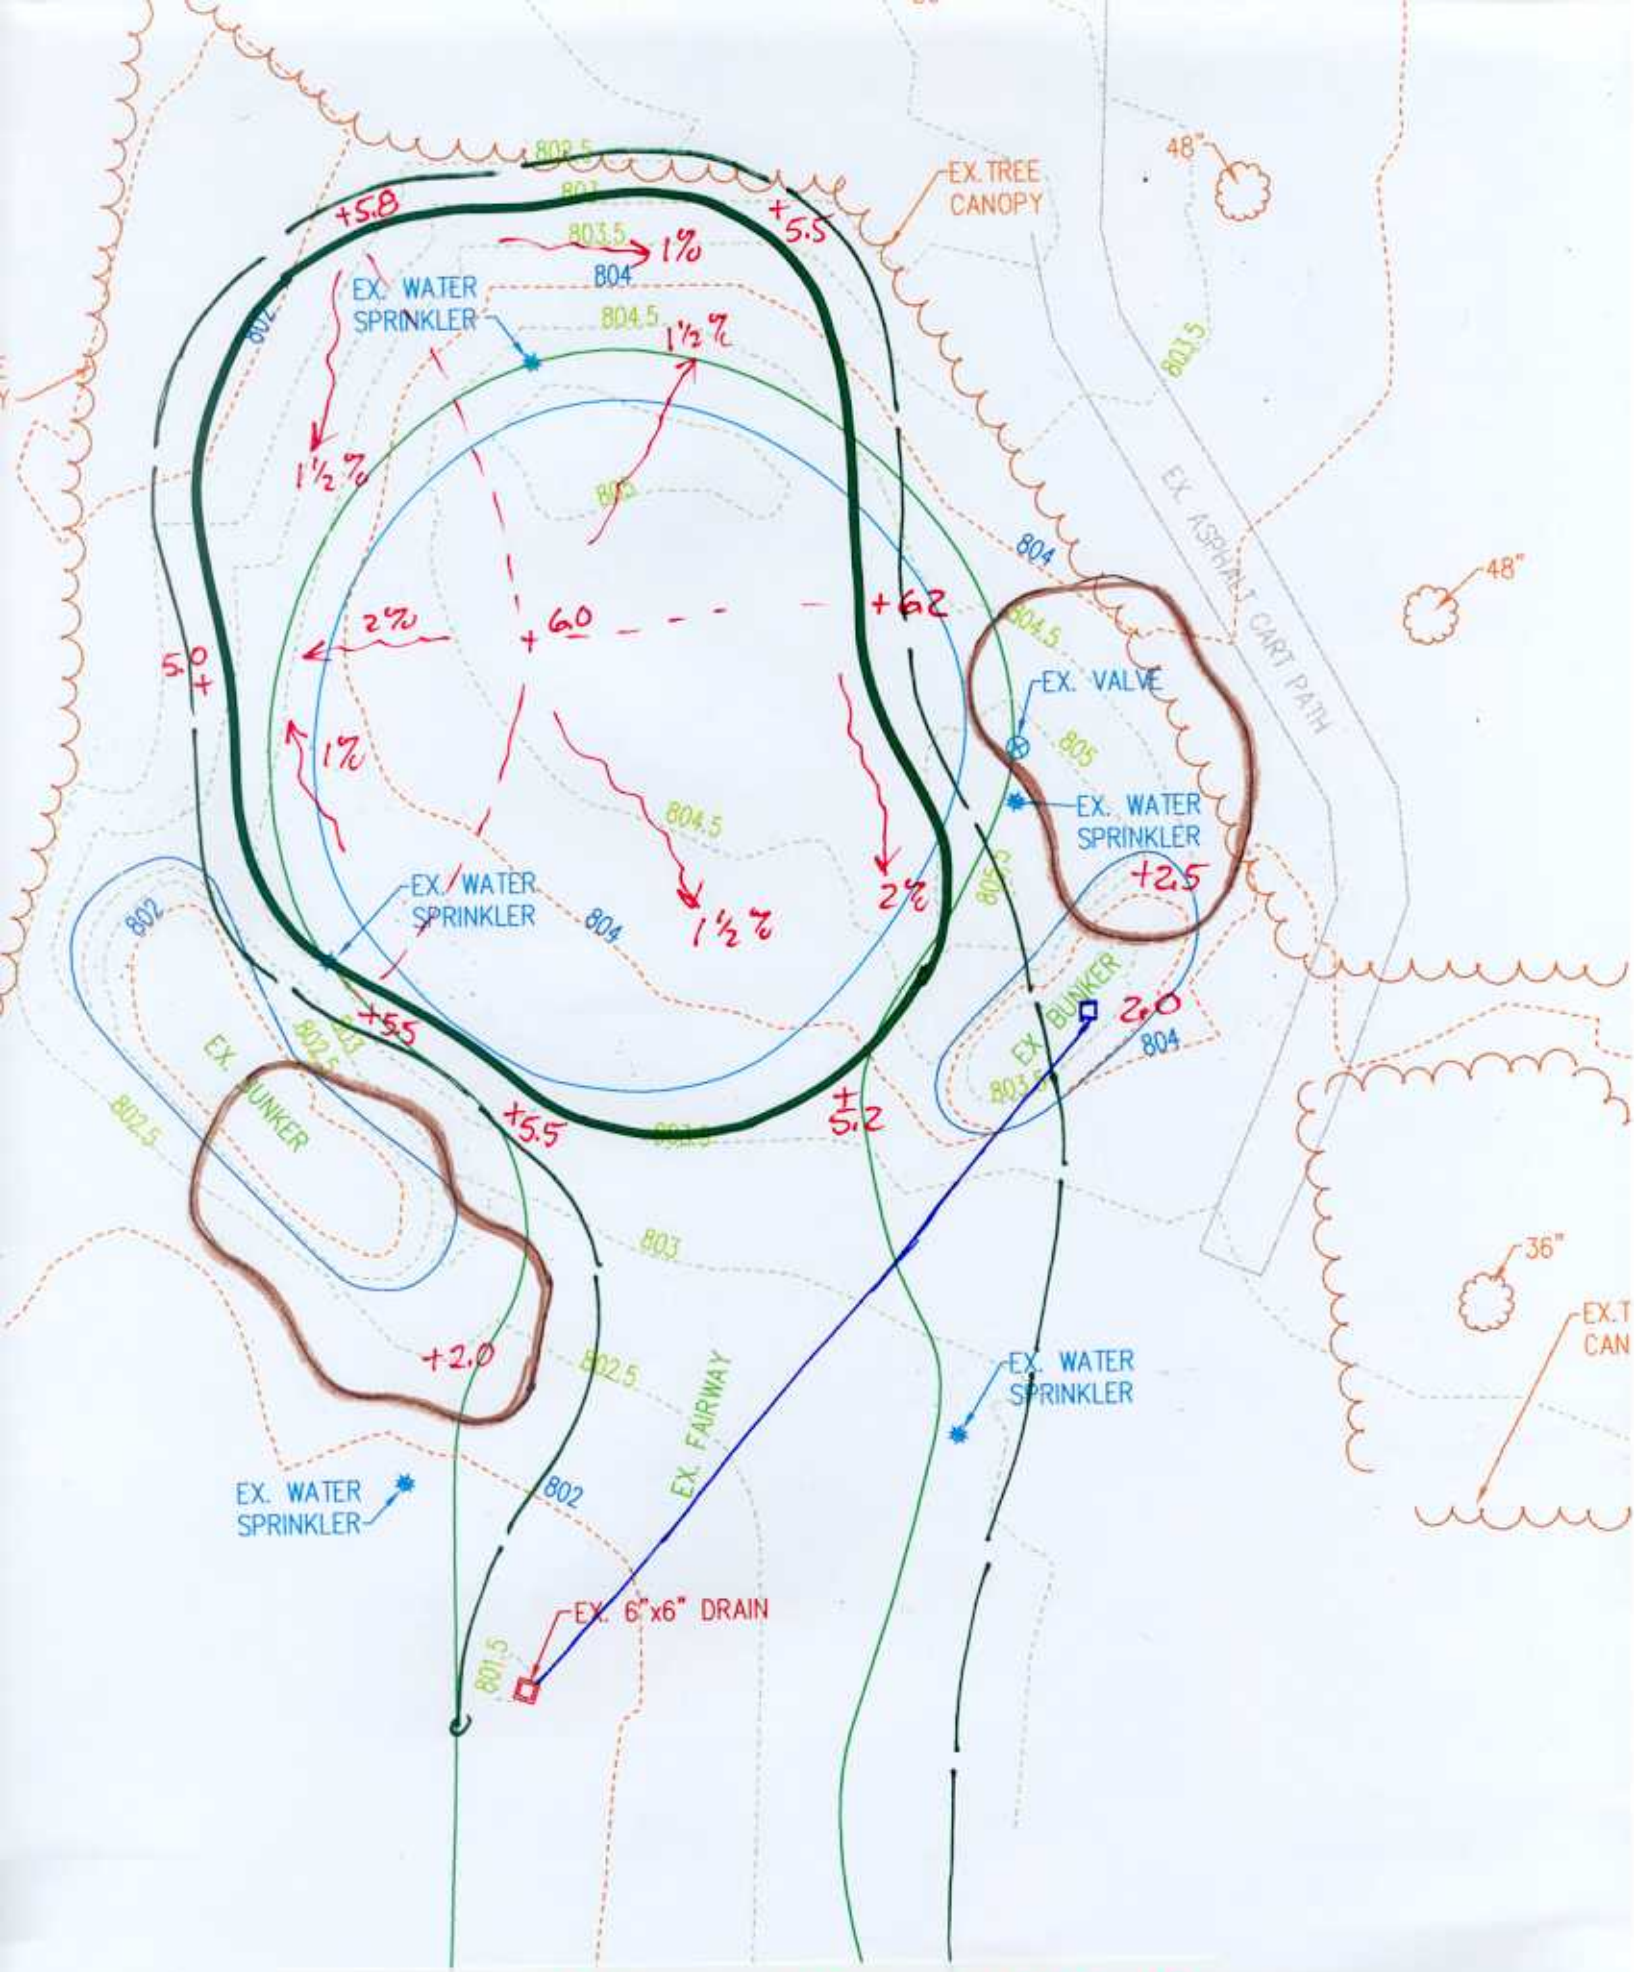

Proposed Green Size: 5846 sf

GREEN 12

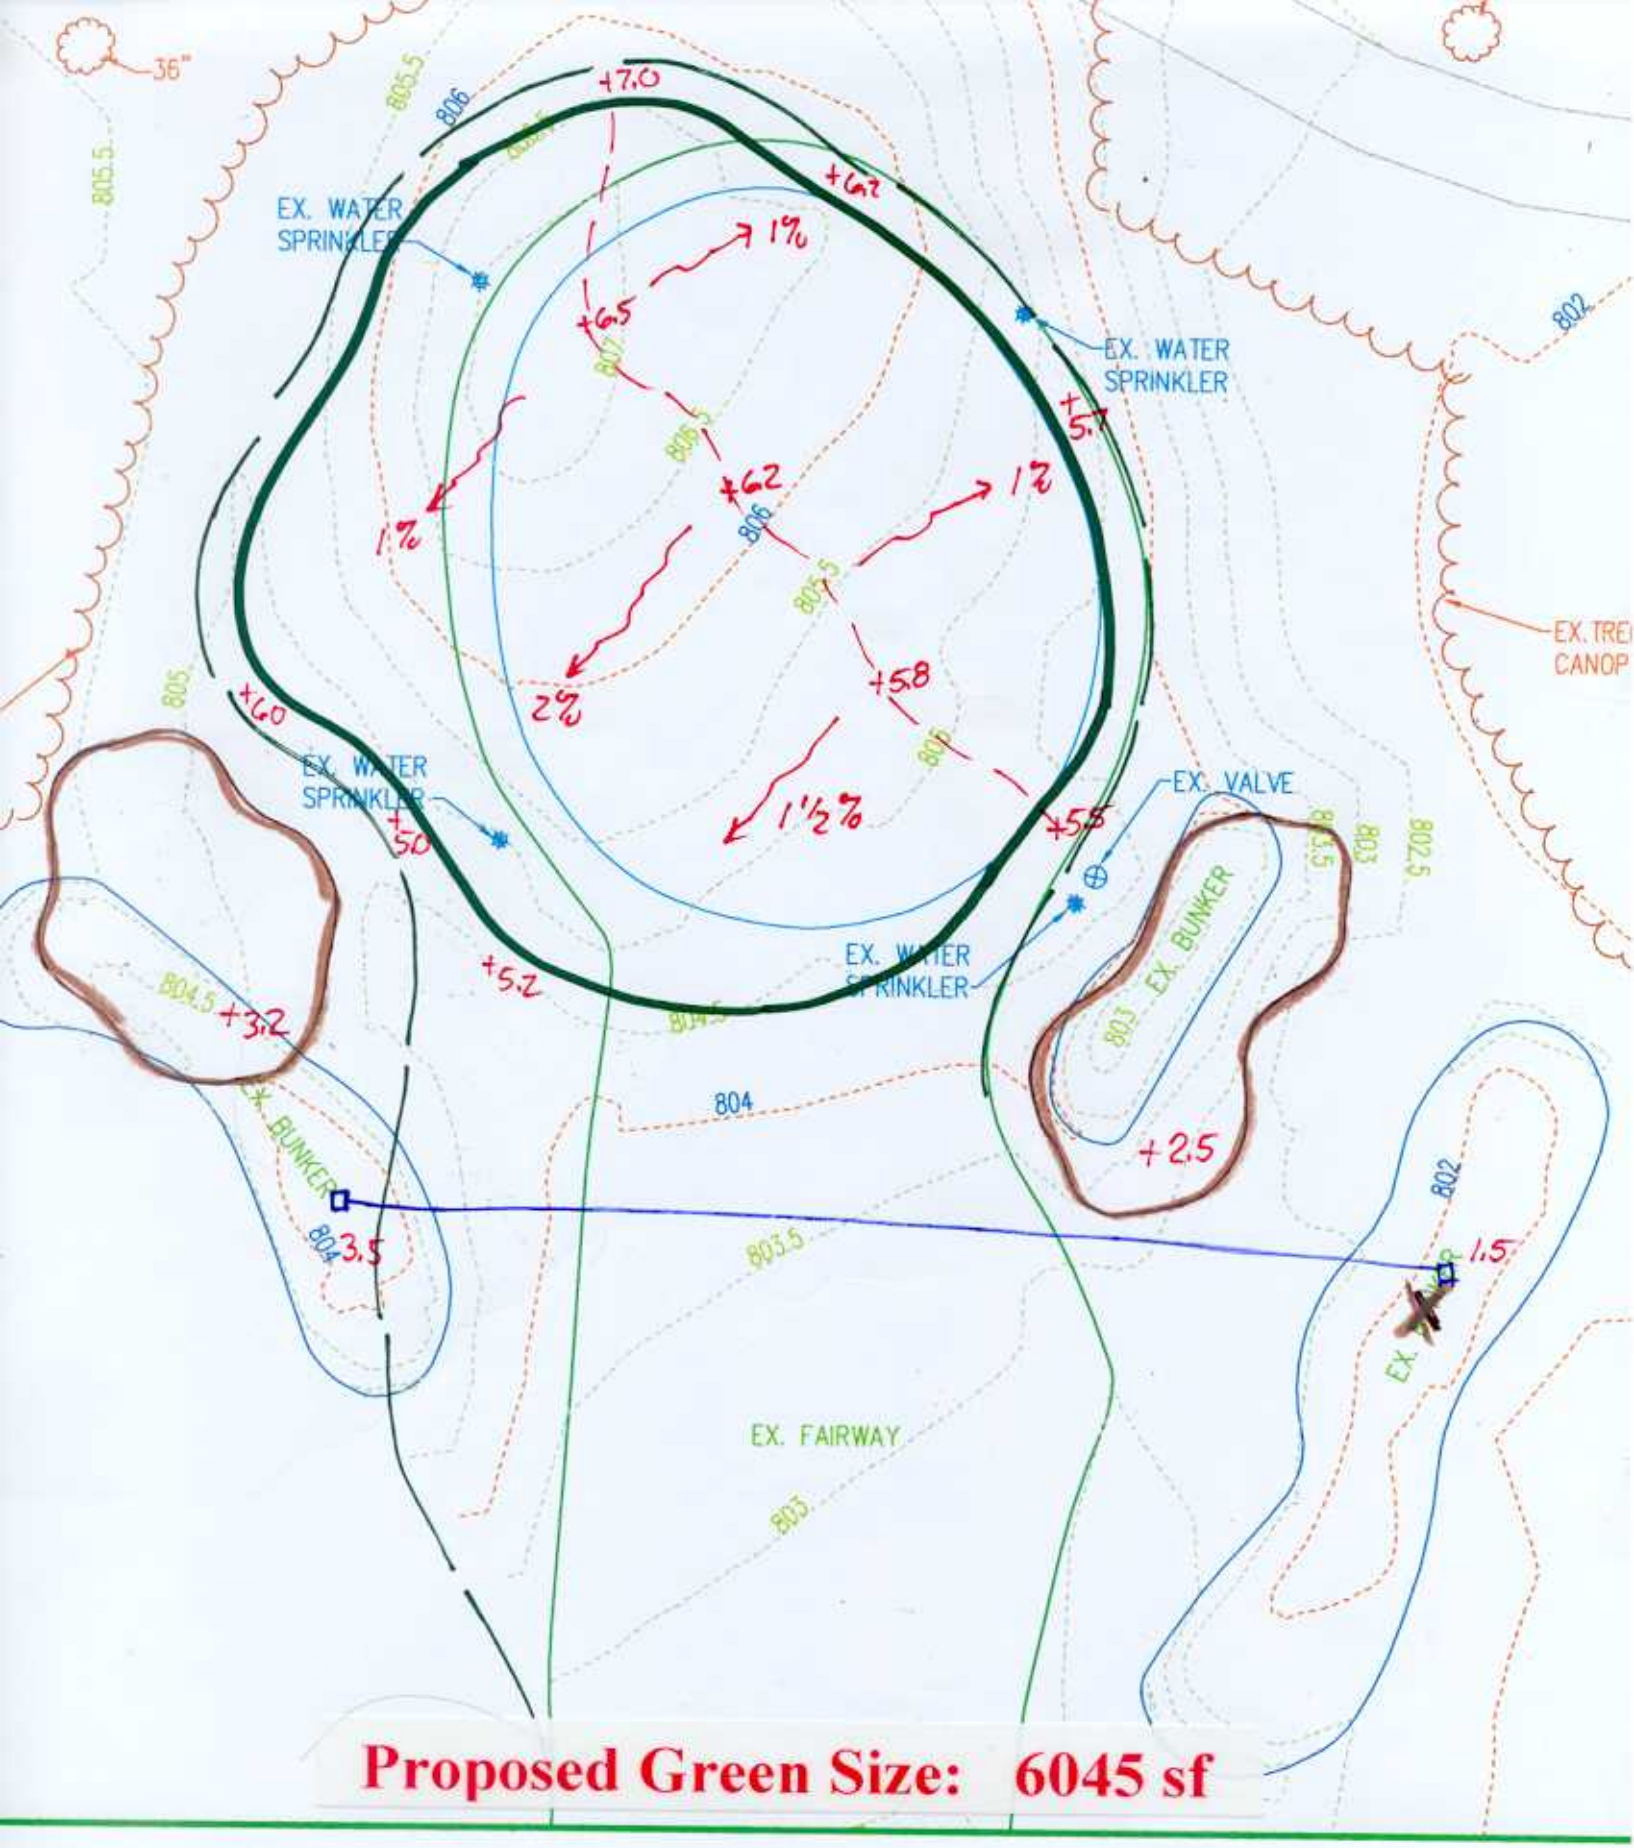

Proposed Green Size: 6045 sf

GREEN 13

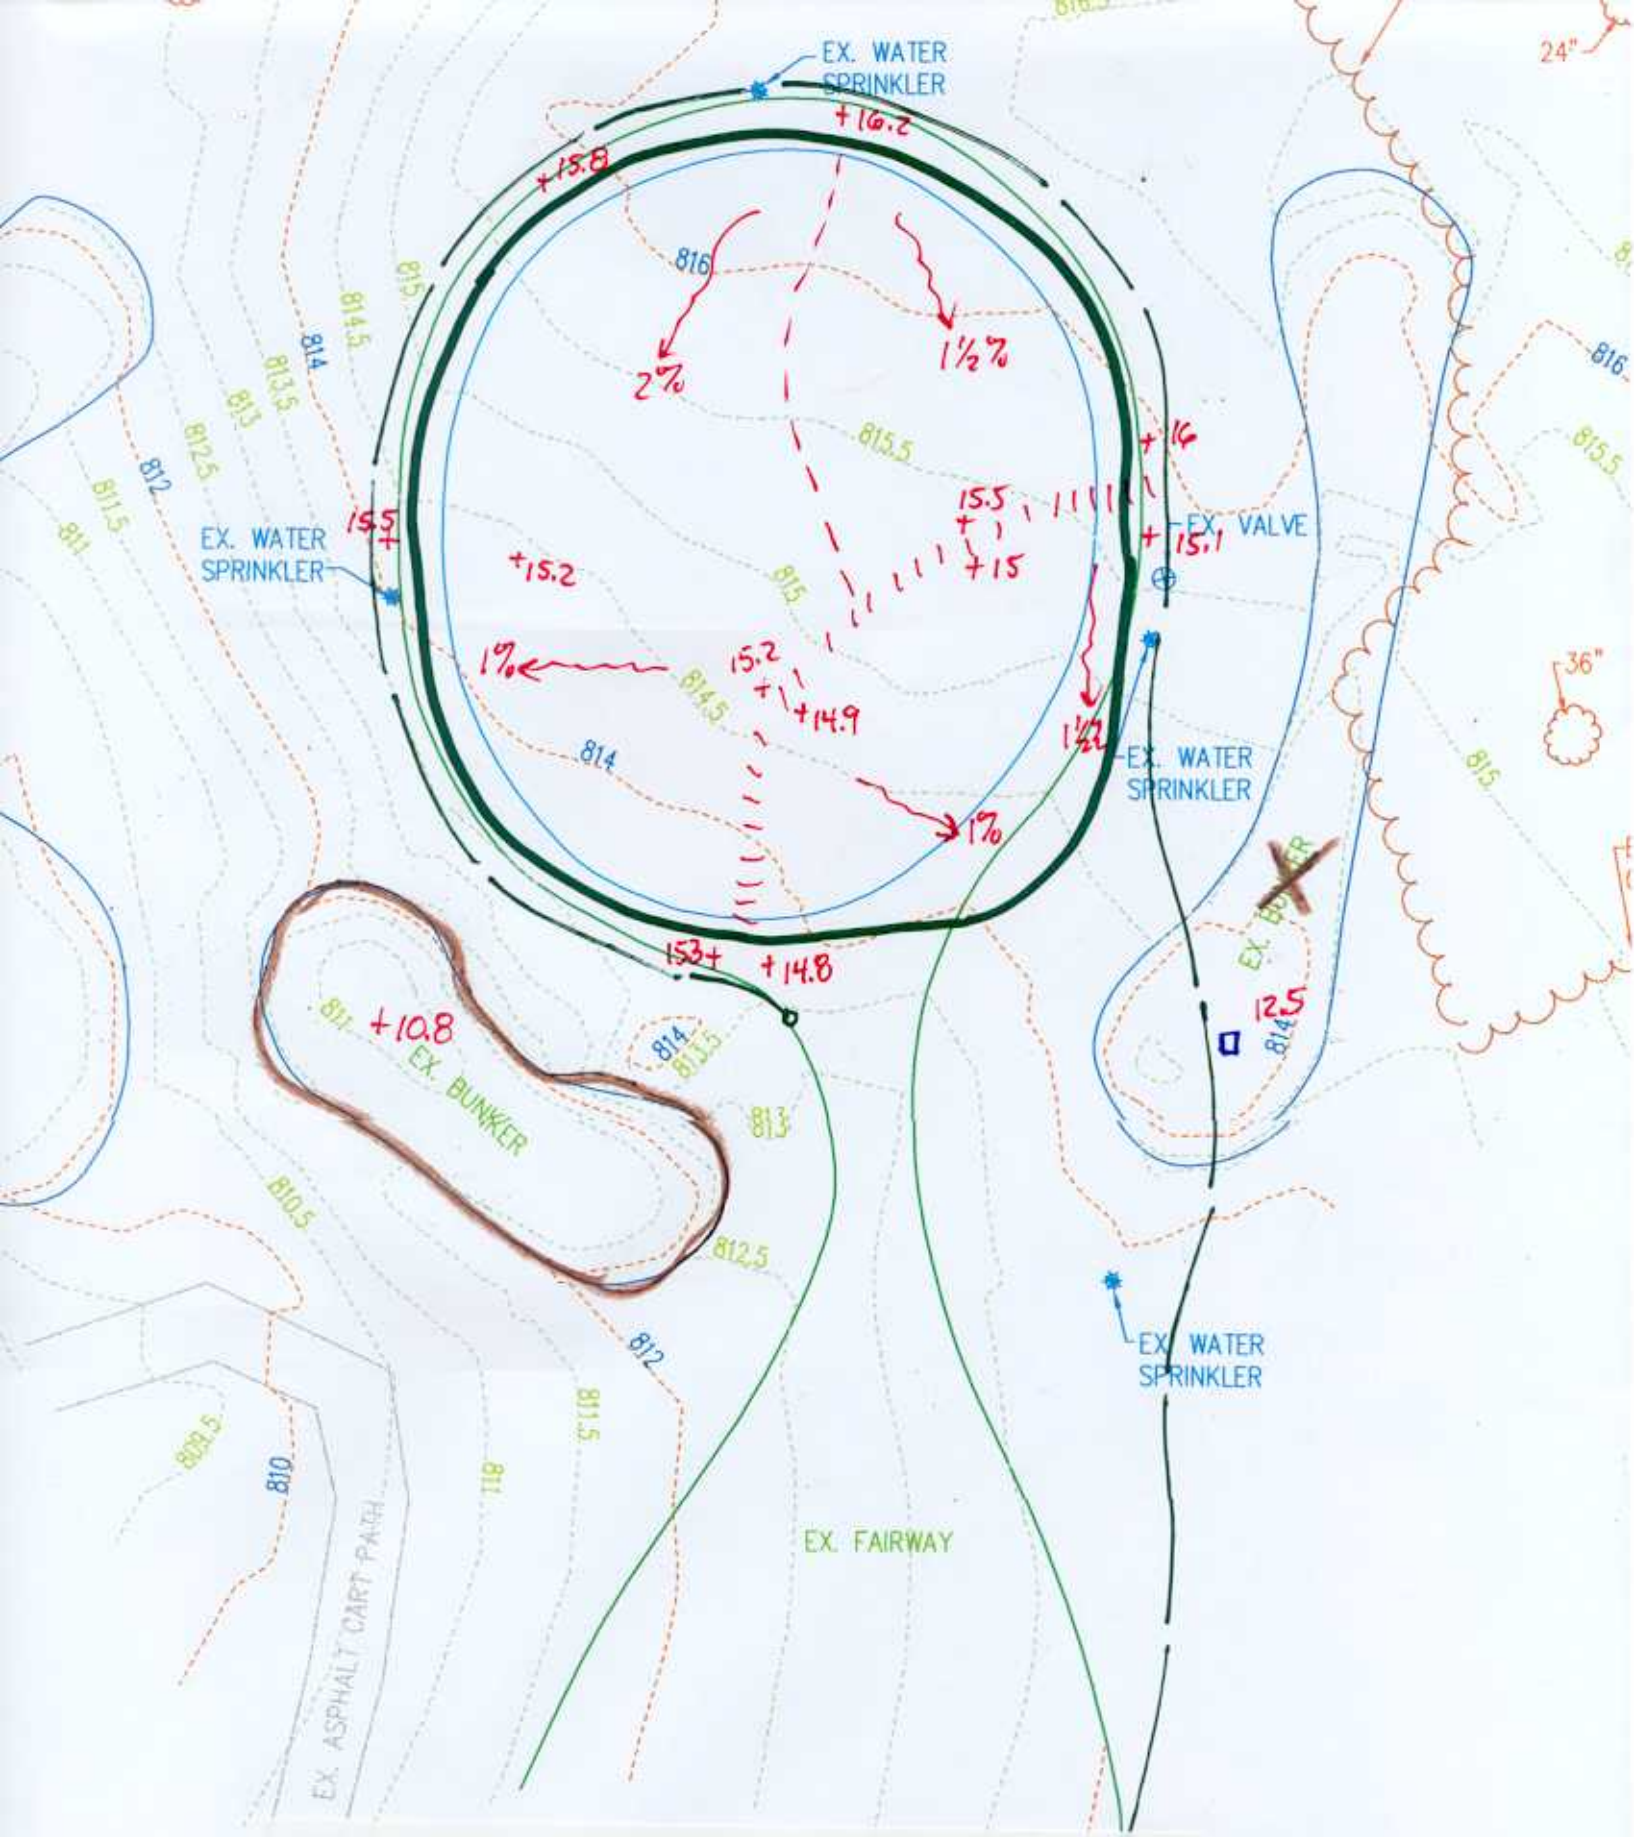

Proposed Green Size: 5146 sf

GREEN 14

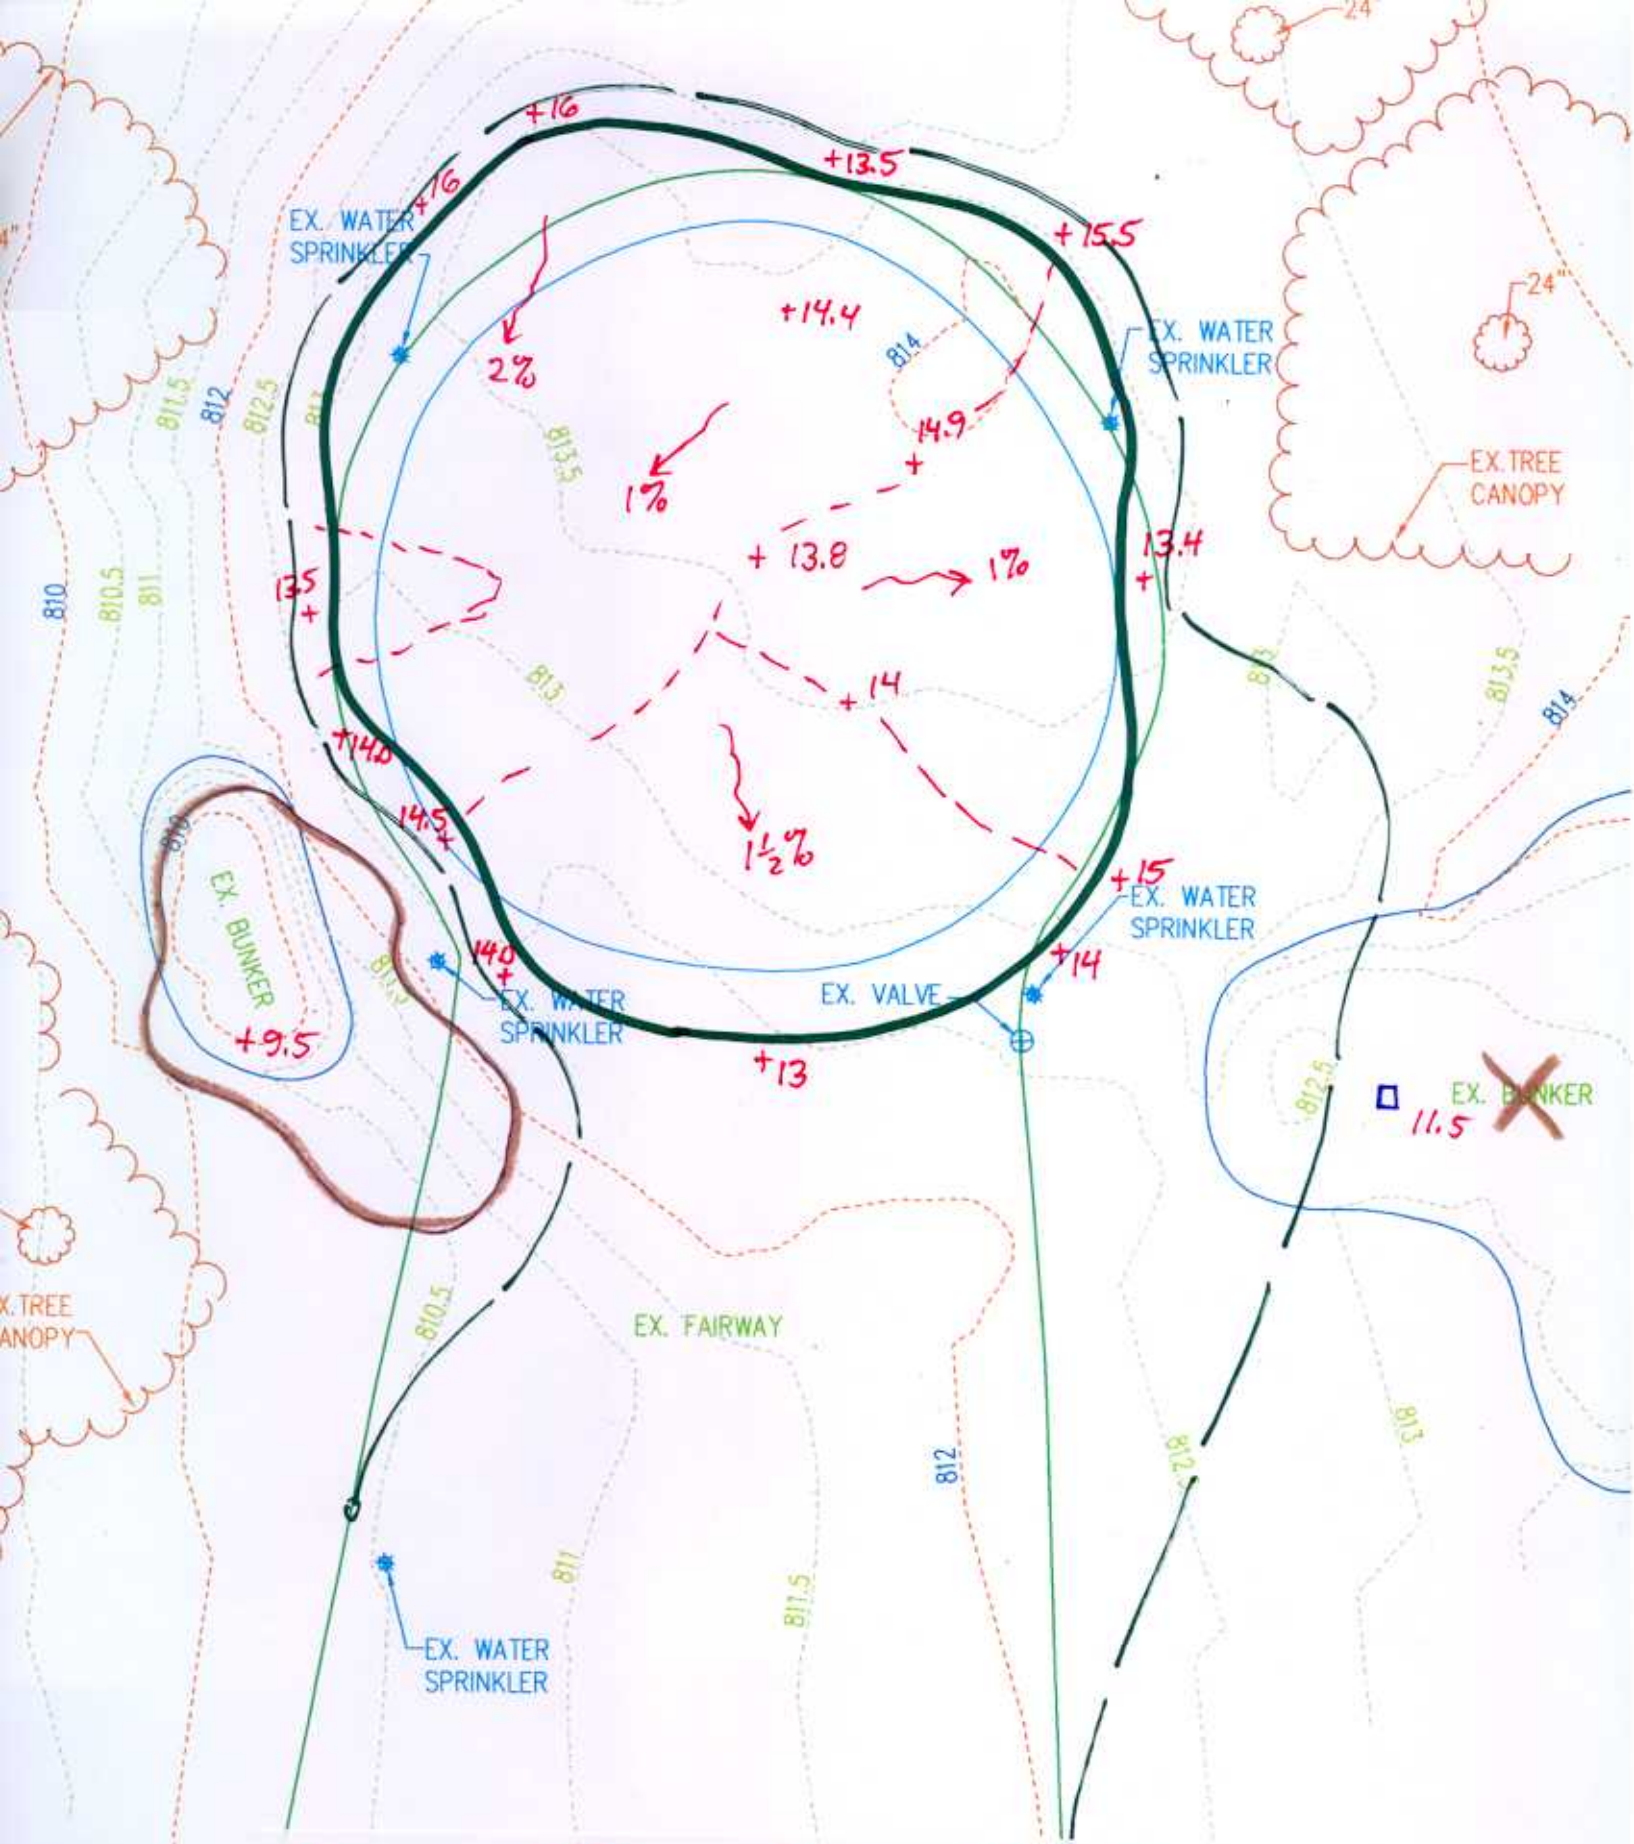

Proposed Green Size: 6410 sf

GREEN 15

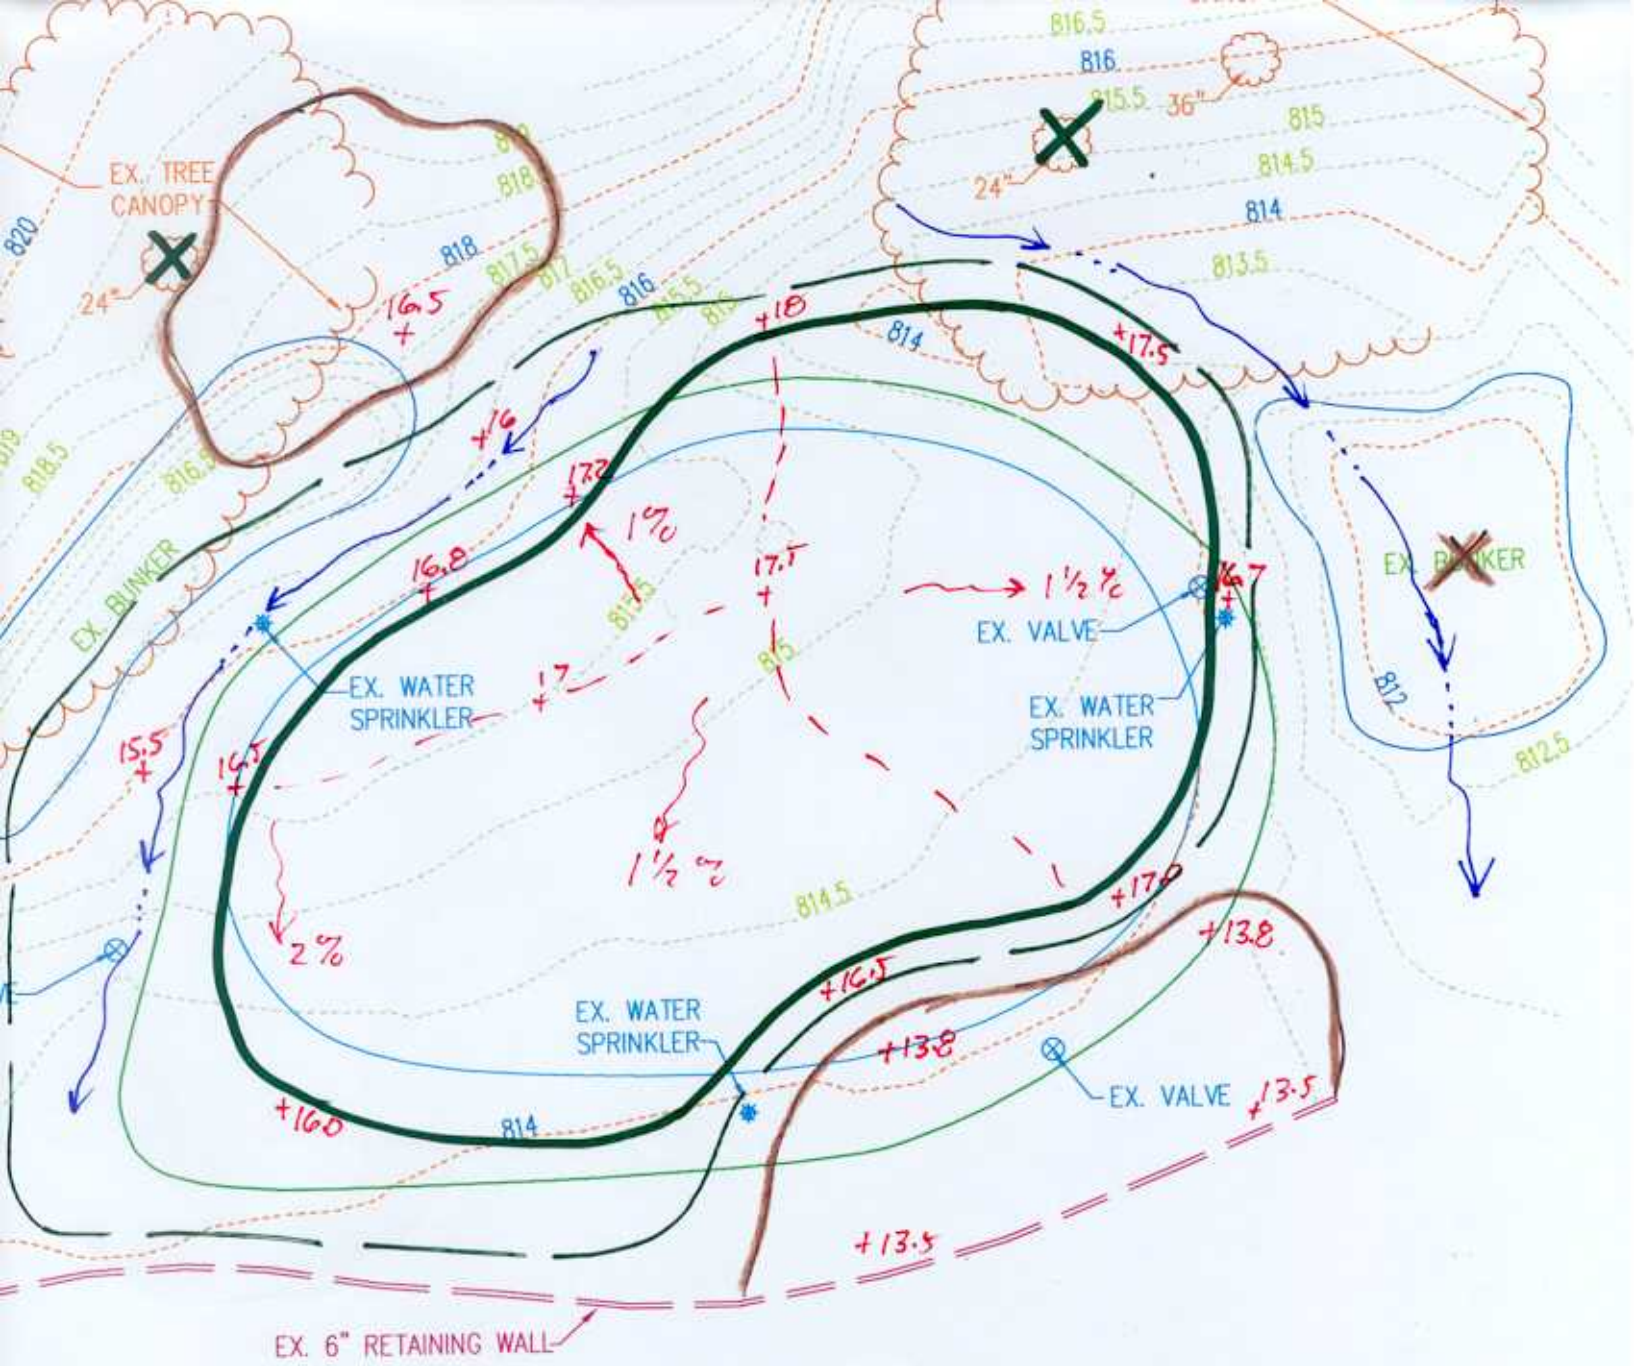

POND

Proposed Green Size: 5946 sf

GREEN 16

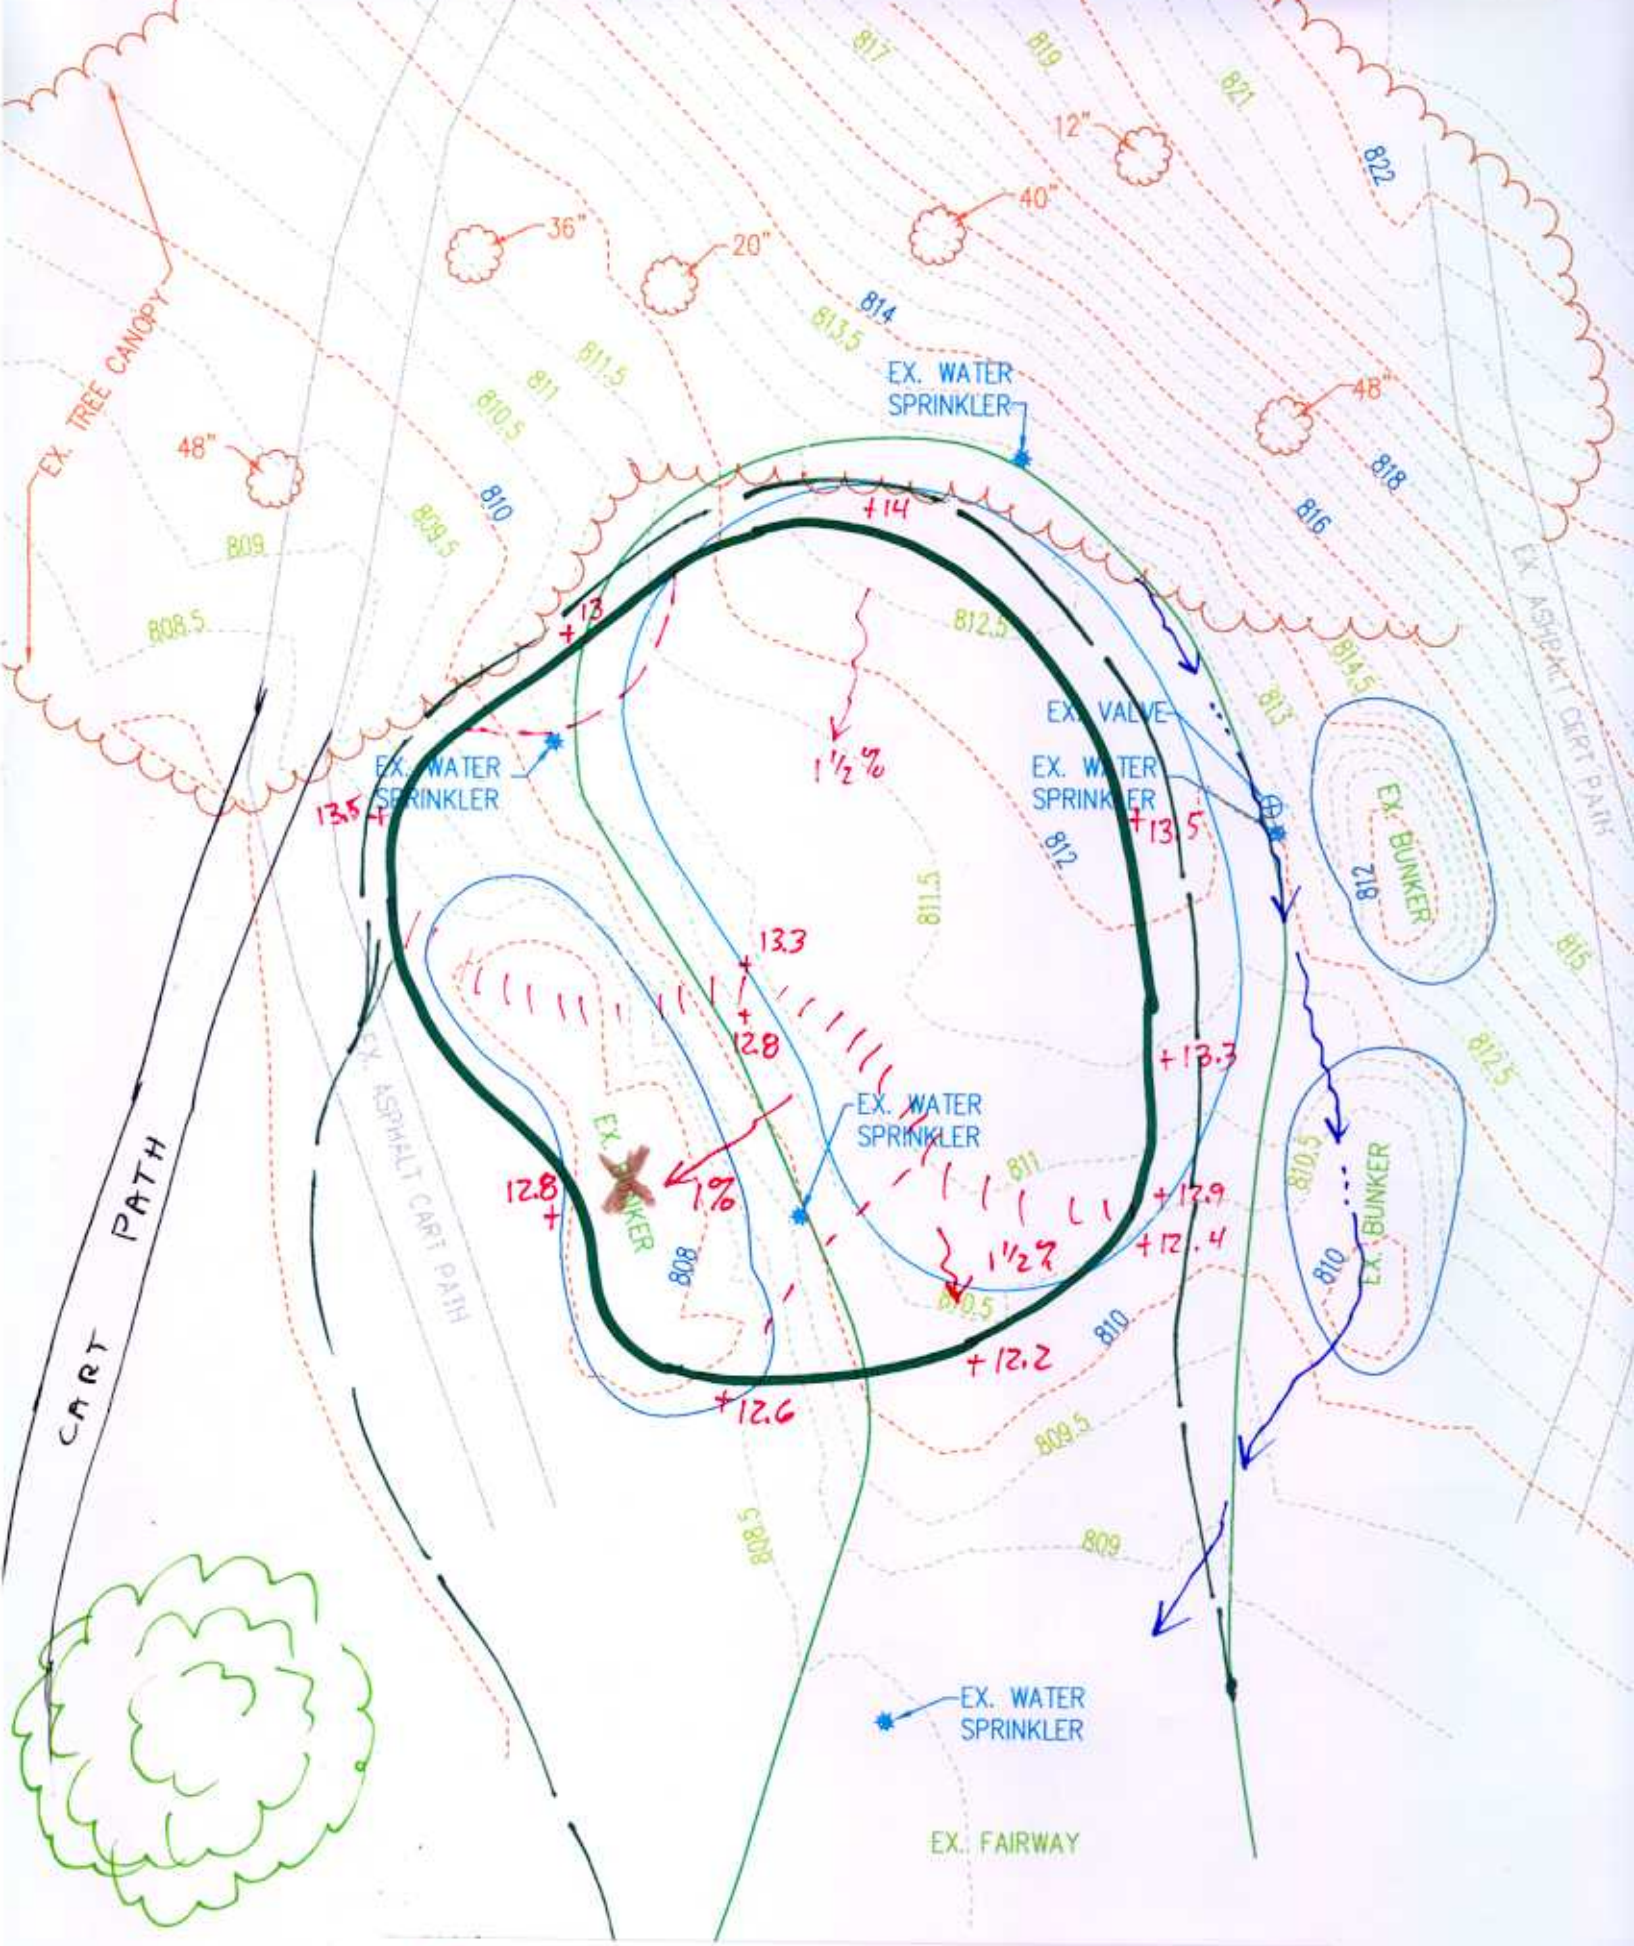

Proposed Green Size: 5289 sf

GREEN 17

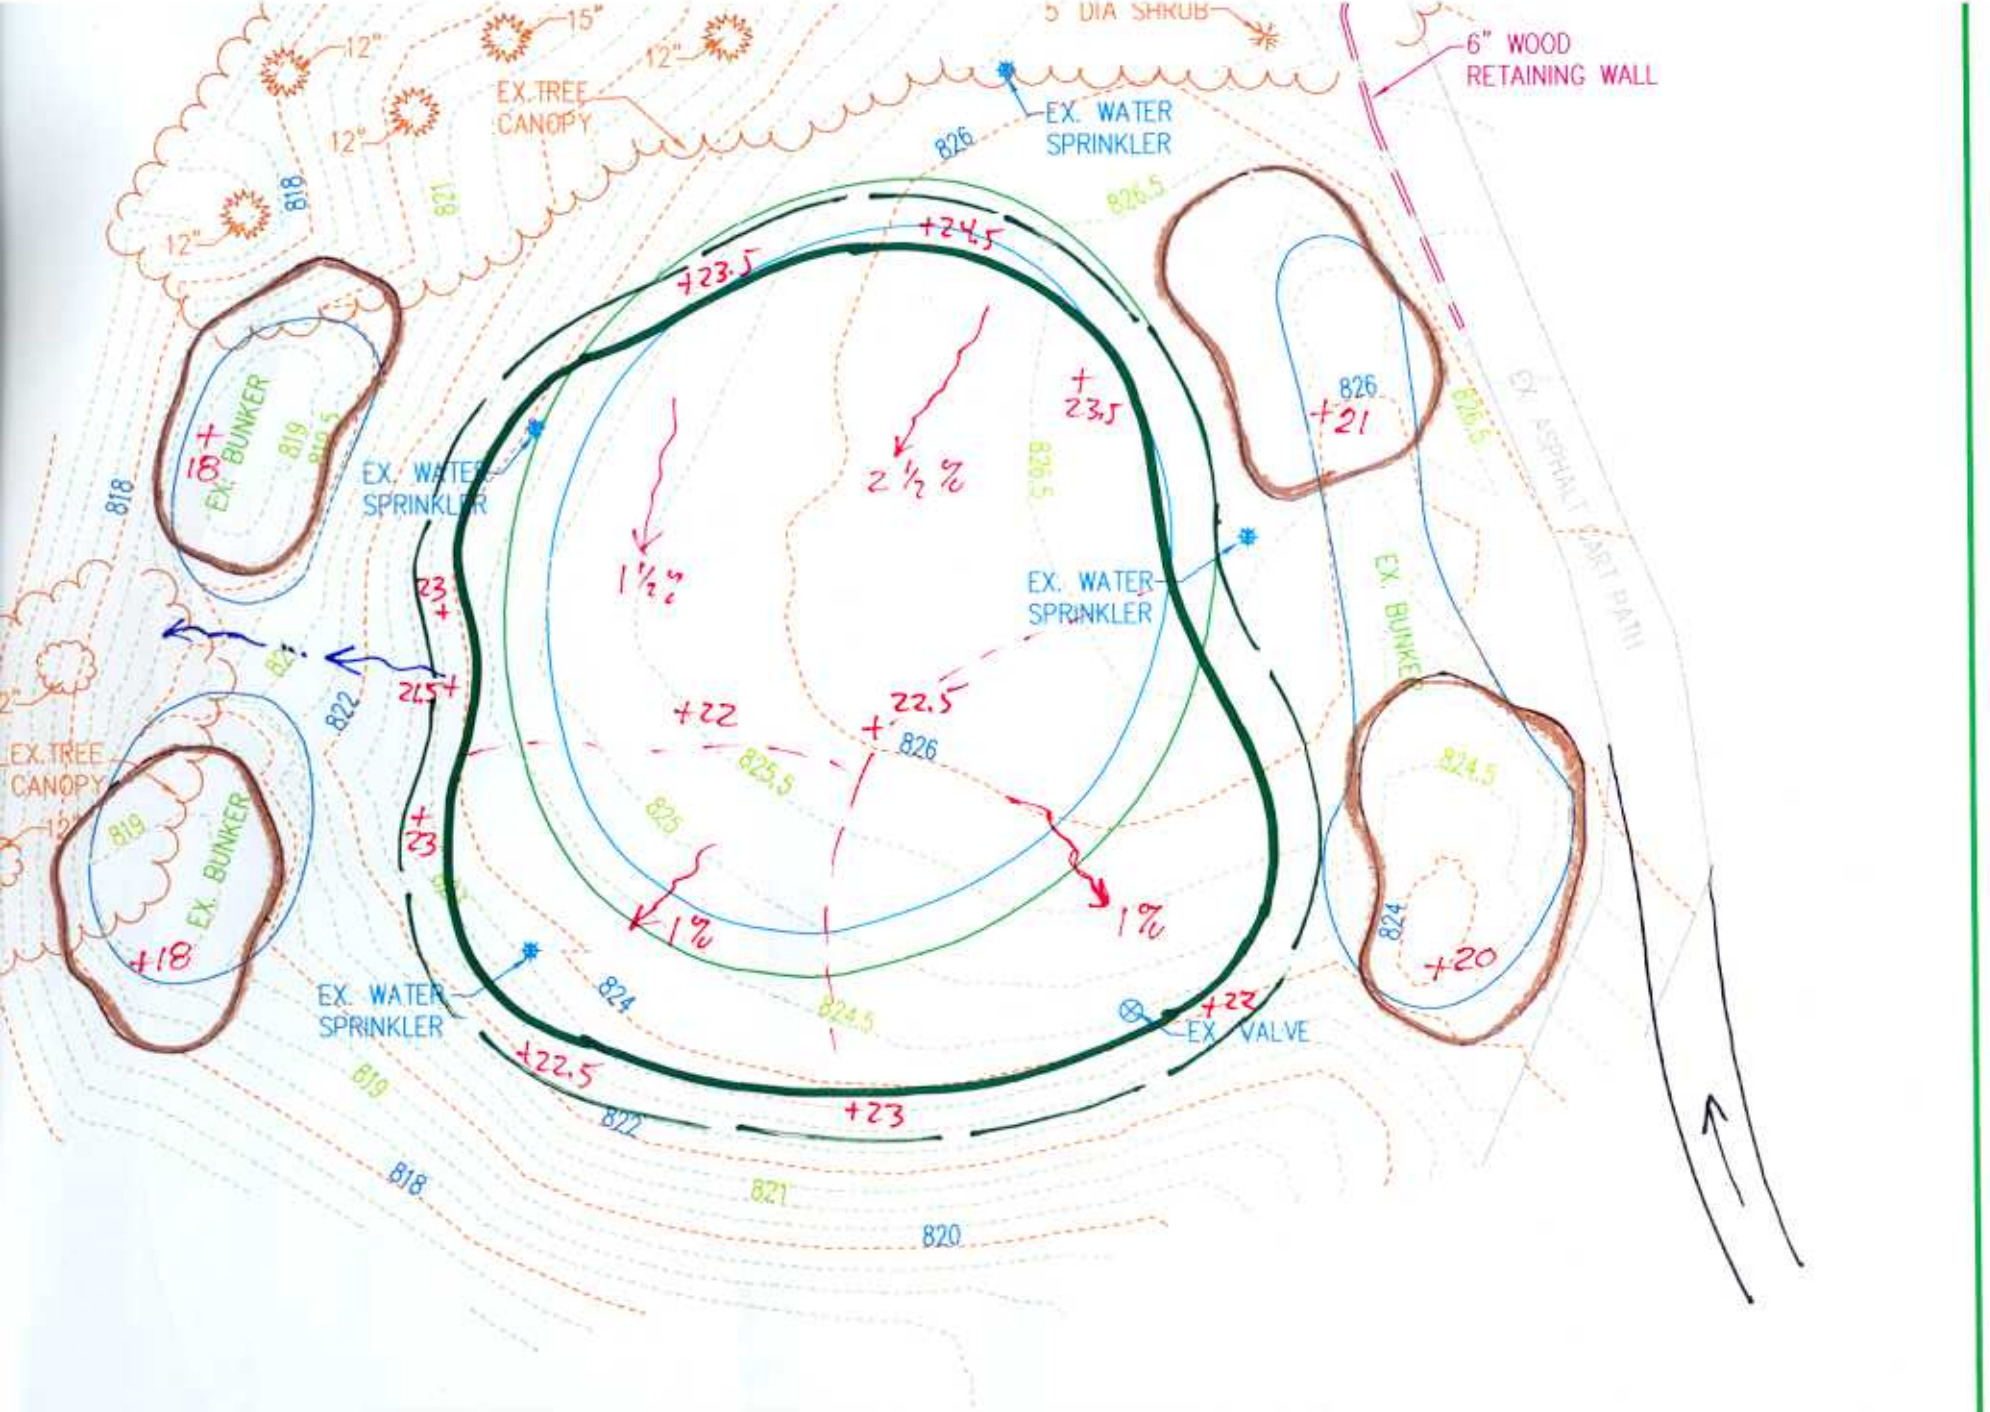

Proposed Green Size: 6014 sf

GREEN 18

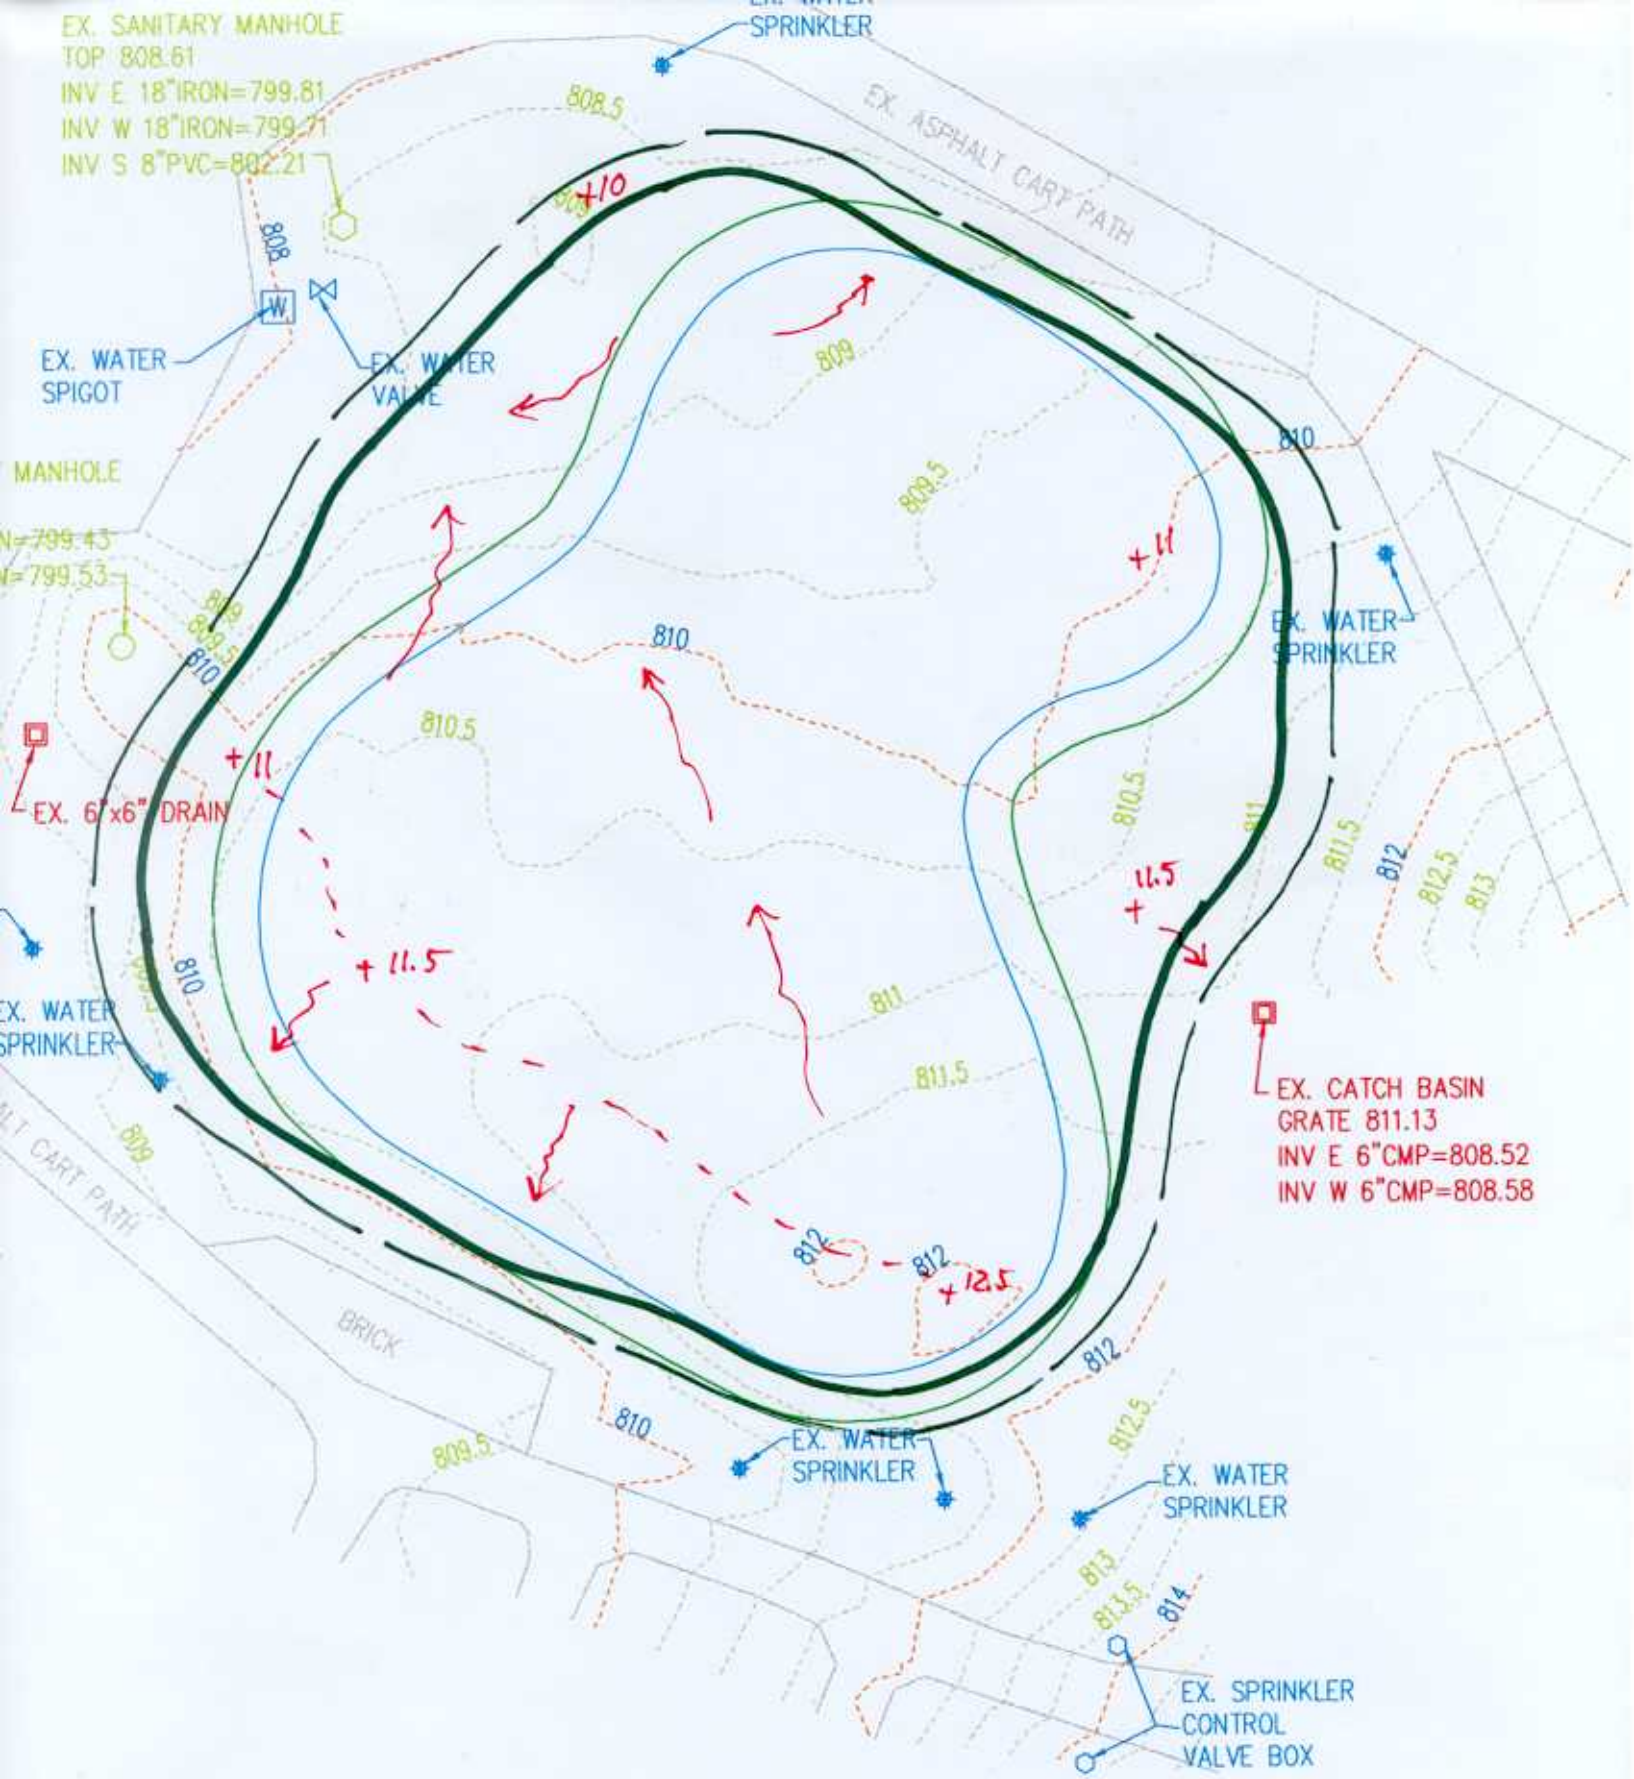

Proposed Green Size: 10633 sf

PRACTICE GREEN